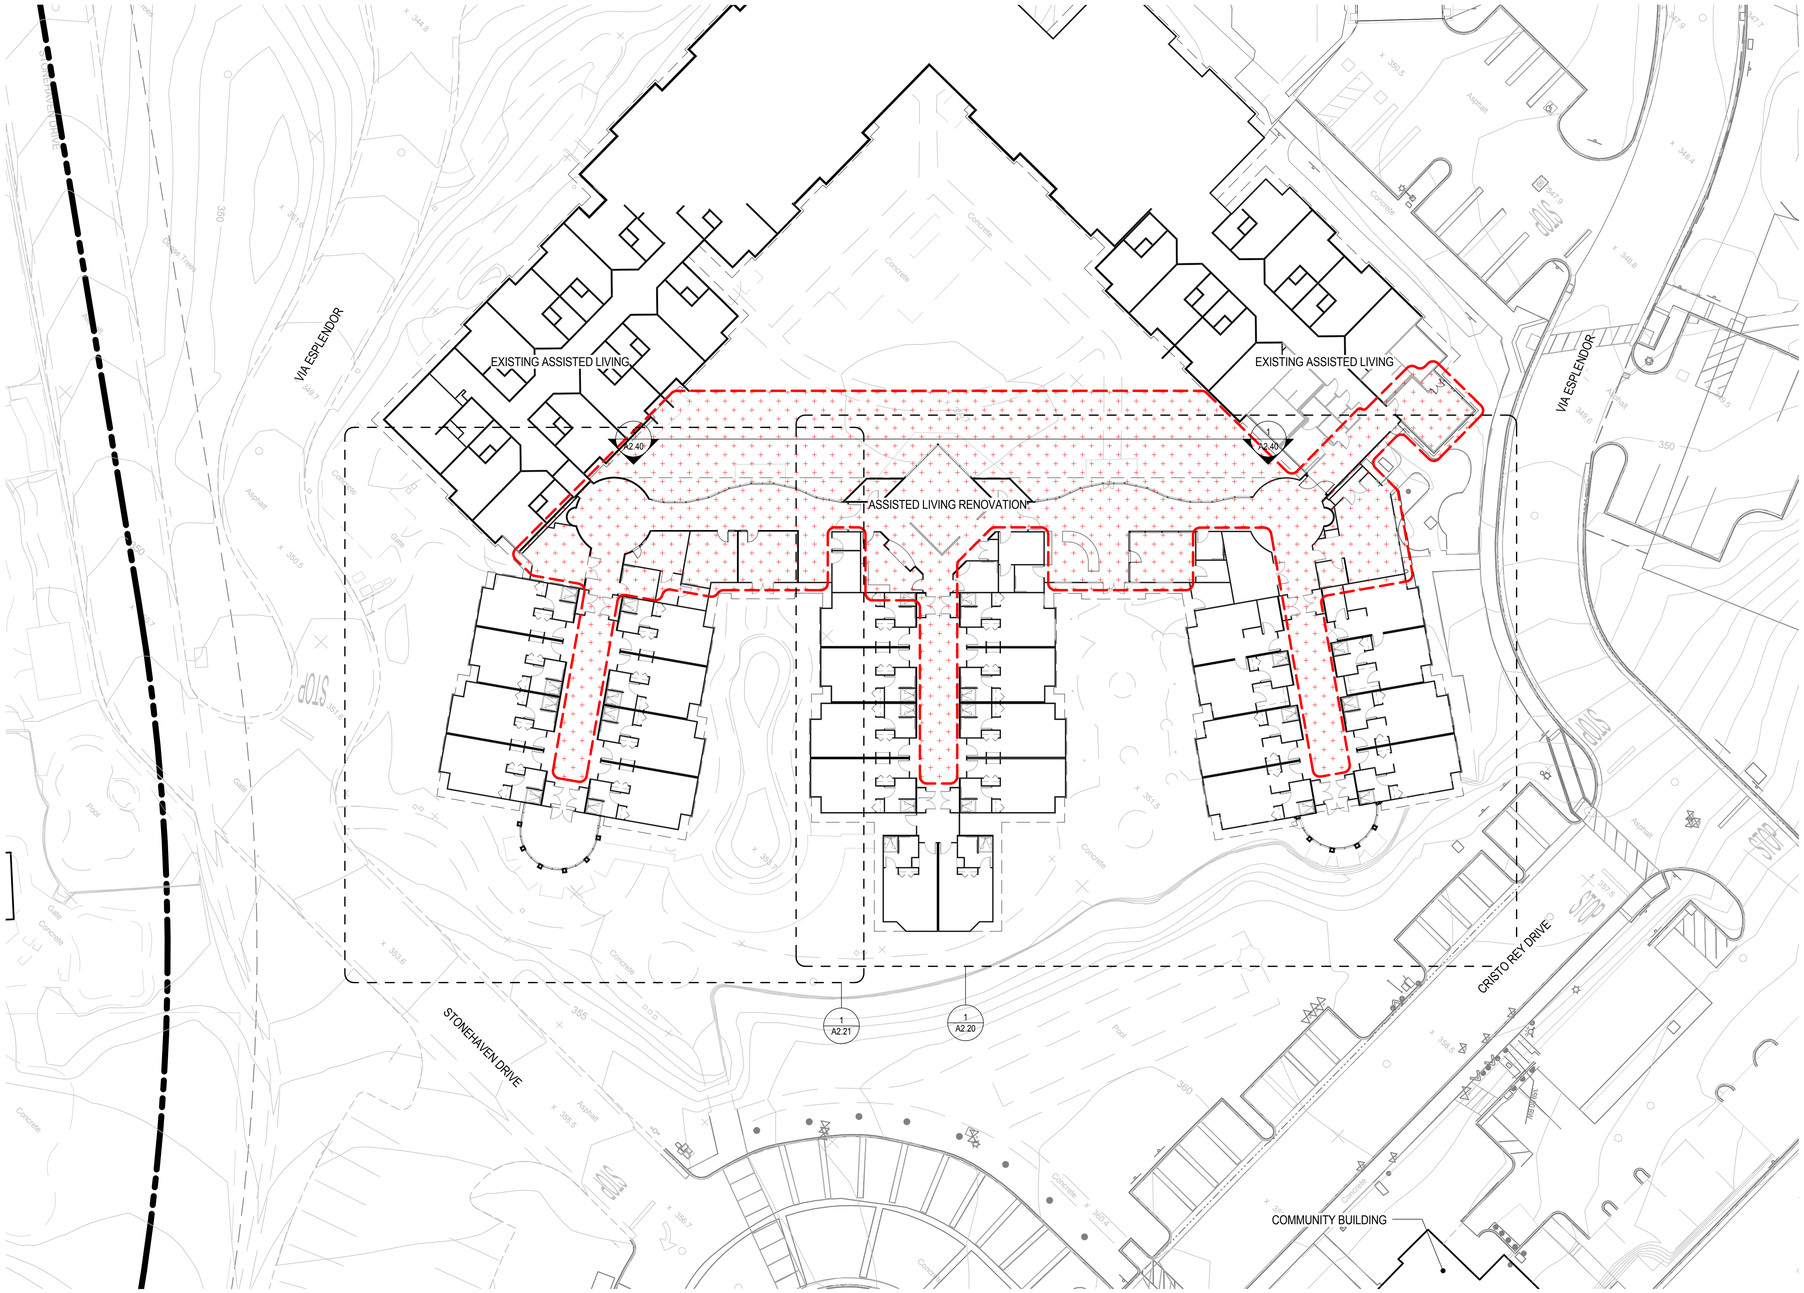

1 SITE PLAN
SCALE: 1" = 20'-0"

TRUE NORTH

0 20' 40' 60'
GRAPHIC SCALE: 1" = 20' - 0"

GRAPHIC LEGEND

EXTENT OF WORK

GENERAL SHEET NOTES

A. CIVIL DRAWINGS CONTAIN ADDITIONAL GRADING INFORMATION.

B. LANDSCAPE DRAWINGS CONTAIN SITE DESIGN INFORMATION.

THE FORUM AT RANCHO SAN ANTONIO MASTER PLAN

ASSISTED LIVING RENOVATION

SMITHGROUP JJR

301 BATTERY STREET
7TH FLOOR
SAN FRANCISCO, CA 94111
415.227.0100
www.smithgroupjjr.com

ISSUED FOR	REV	DATE
SITE PLAN REVIEW SUBMITTAL		16 DEC 2016

SEALS AND SIGNATURES

NOT FOR CONSTRUCTION

KEYPLAN

TRUE NORTH

SHEET TITLE

SITE PLAN

21371.003

PROJECT NUMBER

A2.10

SHEET NUMBER

Plot Date: 12/15/2016 12:22:50 AM Author

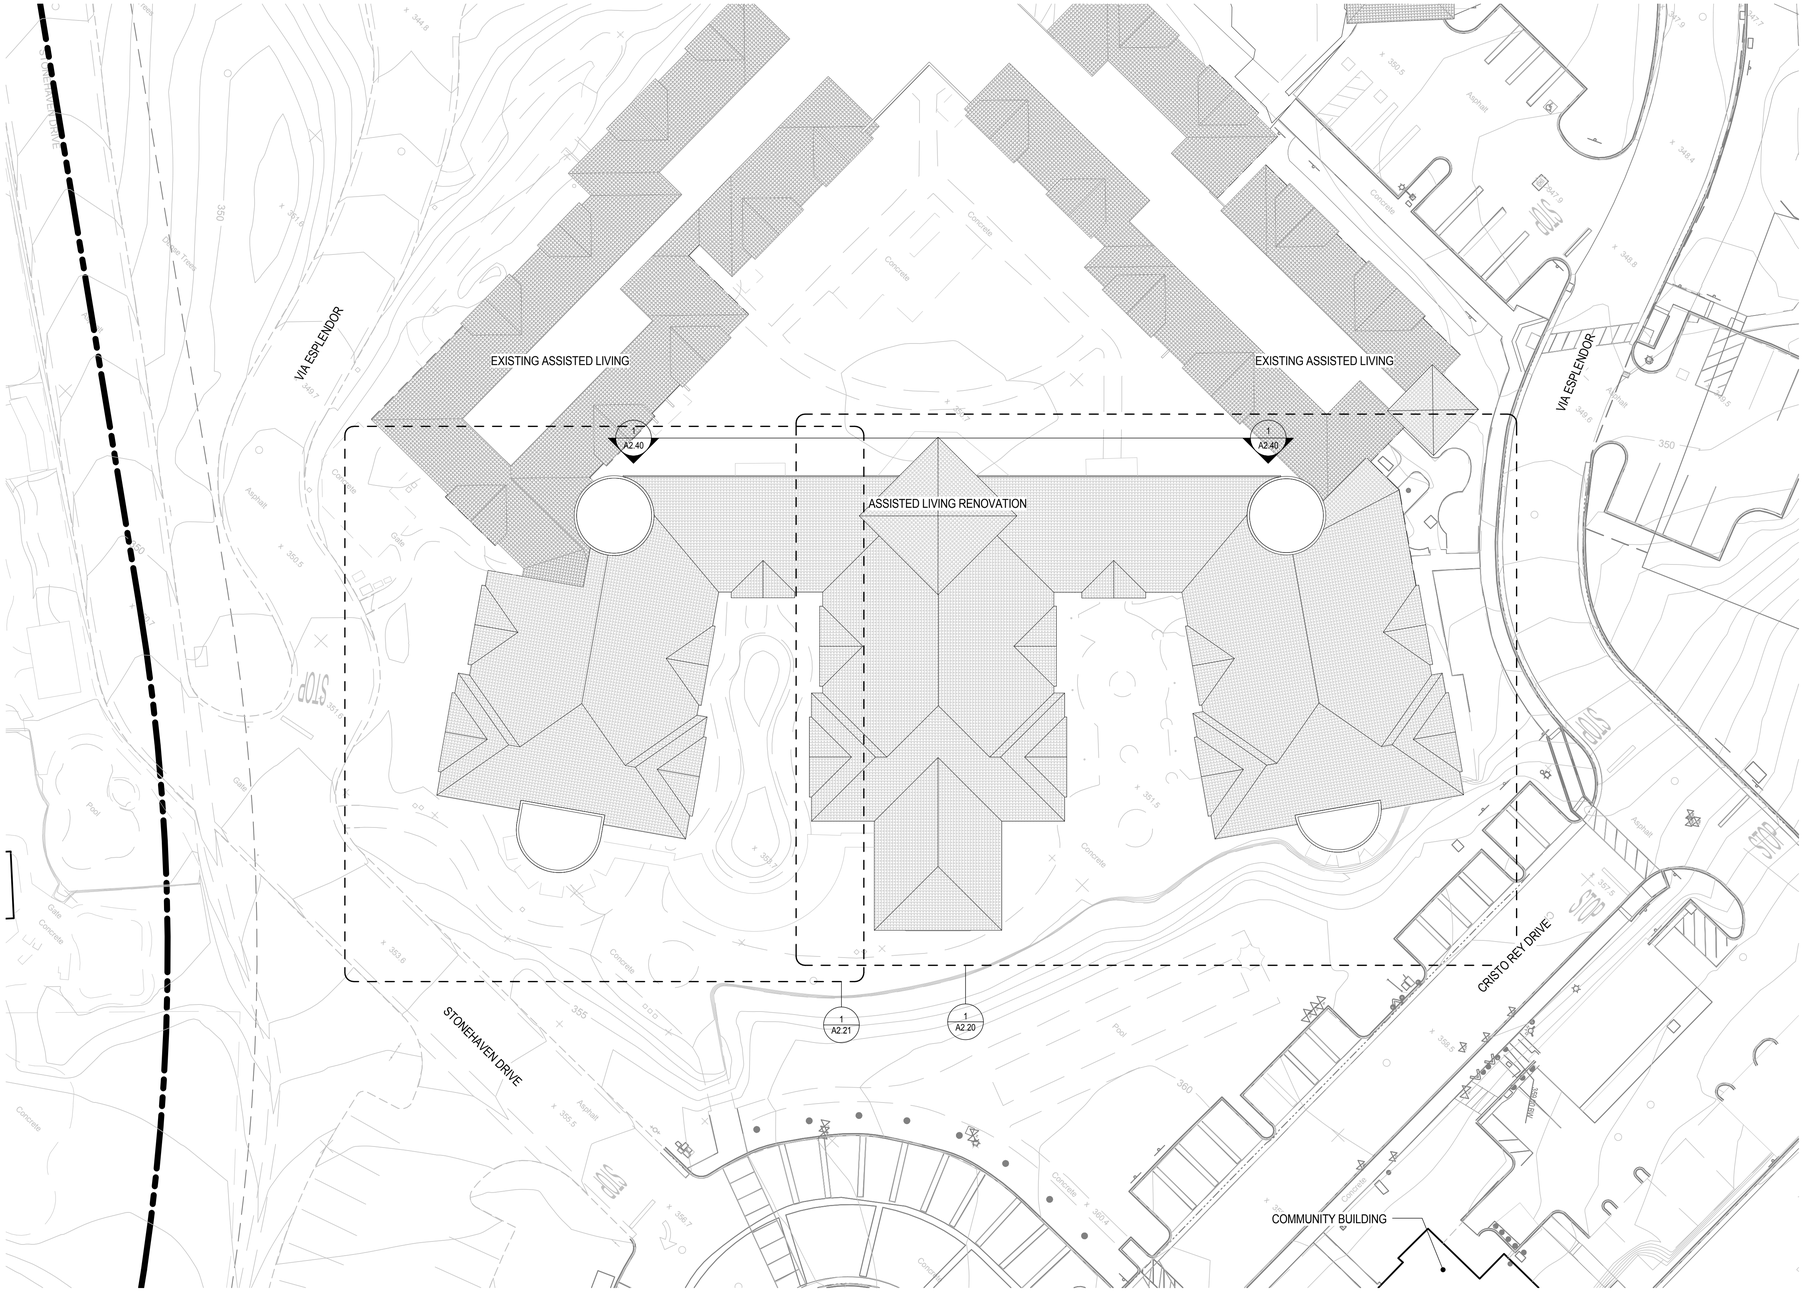

1 AERIAL PLAN
SCALE: 1" = 20'-0"

TRUE NORTH

0 20' 40' 60'
GRAPHIC SCALE: 1" = 20' - 0"

GRAPHIC LEGEND

EXTENT OF WORK

GENERAL SHEET NOTES

A. CIVIL DRAWINGS CONTAIN ADDITIONAL GRADING INFORMATION.

B. LANDSCAPE DRAWINGS CONTAIN SITE DESIGN INFORMATION.

THE FORUM AT RANCHO SAN ANTONIO MASTER PLAN

ASSISTED LIVING RENOVATION

SMITHGROUP JJR

301 BATTERY STREET
7TH FLOOR
SAN FRANCISCO, CA 94111
415.227.0100
www.smithgroupjjr.com

ISSUED FOR	REV	DATE
SITE PLAN REVIEW SUBMITTAL		16 DEC 2016

SEALS AND SIGNATURES

NOT FOR CONSTRUCTION

KEYPLAN

TRUE NORTH

SHEET TITLE

AERIAL PLAN

PROJECT NUMBER 21371.003

SHEET NUMBER A2.11

Plot Date: 12/15/2016 12:23:33 AM/Author

1 LEVEL 1 - A
SCALE: 1/8" = 1'-0"

TRUE NORTH

8' 0' 8' 16'
GRAPHIC SCALE: 1/8" = 1'-0"

THE FORUM AT RANCHO SAN ANTONIO MASTER PLAN

ASSISTED LIVING RENOVATION

SMITHGROUP JJR

301 BATTERY STREET
7TH FLOOR
SAN FRANCISCO, CA 94111
415.227.0100
www.smithgroupjjr.com

ISSUED FOR	REV	DATE
SITE PLAN REVIEW SUBMITTAL		16 DEC 2016

SEALS AND SIGNATURES

NOT FOR CONSTRUCTION

KEYPLAN

TRUE NORTH

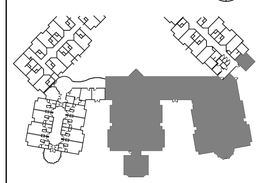

SHEET TITLE

FLOOR PLAN - LEVEL 1-A

PROJECT NUMBER 21371.003

SHEET NUMBER A2.20

Plot Date: 12/15/2016 12:23:46 AM/Author

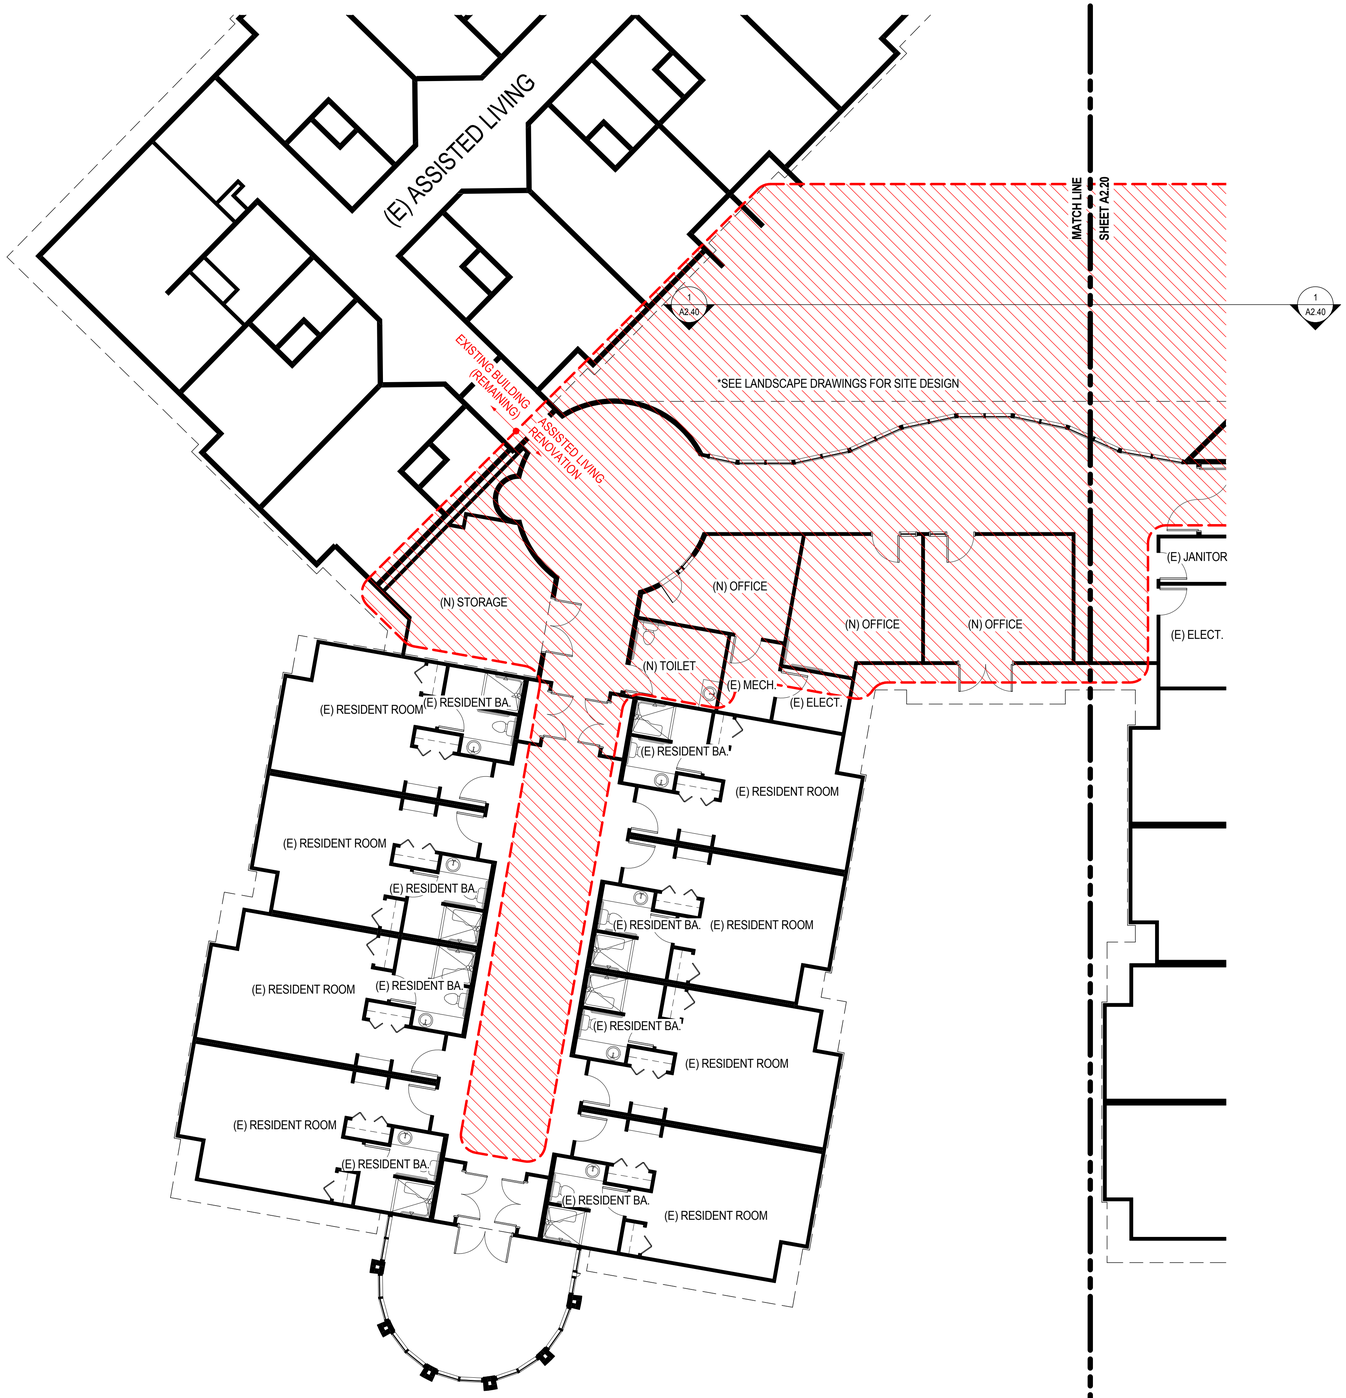

1 LEVEL 1 - B
SCALE: 1/8" = 1'-0"

TRUE NORTH

8' 0' 8' 16'
GRAPHIC SCALE: 1/8" = 1'-0"

THE FORUM AT RANCHO SAN ANTONIO MASTER PLAN

ASSISTED LIVING RENOVATION

SMITHGROUP JJR

301 BATTERY STREET
7TH FLOOR
SAN FRANCISCO, CA 94111
415.227.0100
www.smithgroupjjr.com

ISSUED FOR	REV	DATE
SITE PLAN REVIEW SUBMITTAL		16 DEC 2016

SEALS AND SIGNATURES

NOT FOR CONSTRUCTION

KEYPLAN

TRUE NORTH

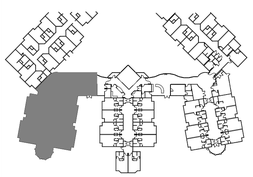

SHEET TITLE

FLOOR PLAN - LEVEL 1-B

PROJECT NUMBER 21371.003

SHEET NUMBER A2.21

Plot Date: 12/15/2016 12:23:53 AM Author

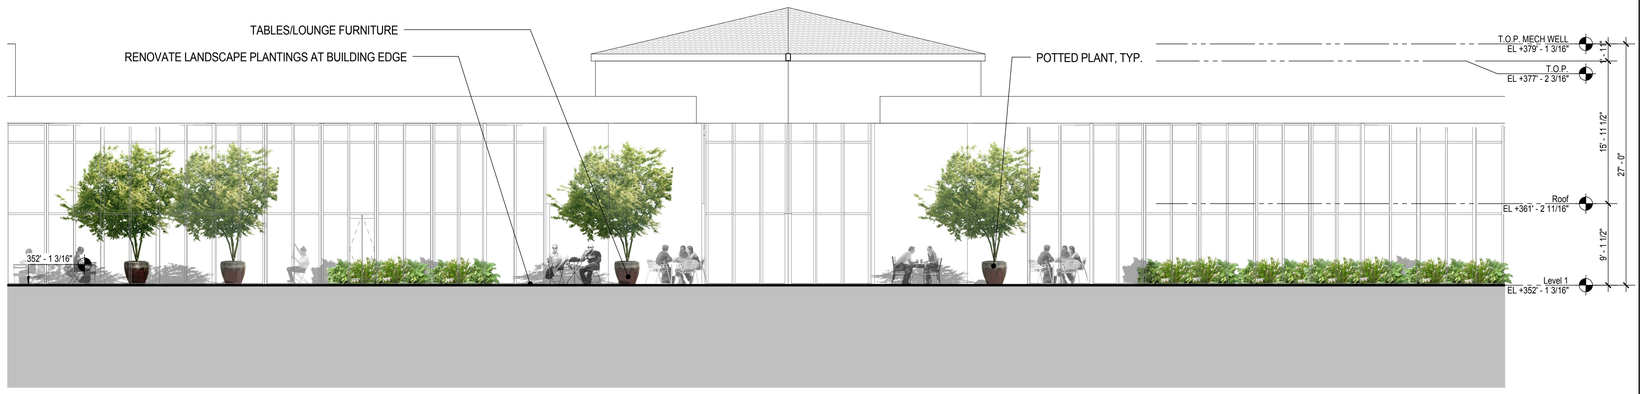

1 COURTYARD SECTION
SCALE: 1/8" = 1'-0"

8' 0' 8' 16'
GRAPHIC SCALE: 1/8" = 1'-0"

THE FORUM AT RANCHO SAN ANTONIO MASTER PLAN

ASSISTED LIVING RENOVATION

SMITHGROUP JJR

301 BATTERY STREET
7TH FLOOR
SAN FRANCISCO, CA 94111
415.227.0100
www.smithgroupjjr.com

ISSUED FOR	REV	DATE
SITE PLAN REVIEW SUBMITTAL		16 DEC 2016

SEALS AND SIGNATURES

NOT FOR CONSTRUCTION

KEYPLAN

TRUE NORTH

SHEET TITLE

BUILDING SECTIONS

21371.003
PROJECT NUMBER

A2.40
SHEET NUMBER

Plot Date: 12/15/2016 12:23:58 AM Author