7

5

3

1

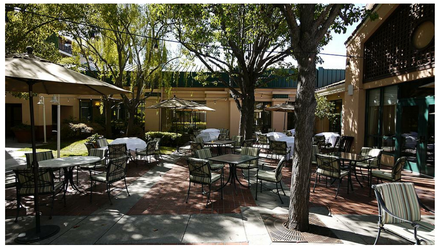

8

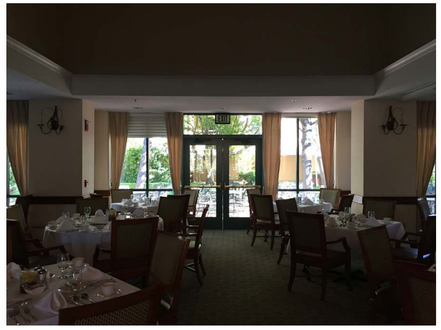

6

4

2

REFERENCE IMAGE PLAN

THE FORUM AT RANCHO SAN ANTONIO MASTER PLAN

DINING RENOVATION AND MULTIPURPOSE BUILDING

SMITHGROUPJJR

301 BATTERY STREET
7TH FLOOR
SAN FRANCISCO, CA 94111
415.227.0100
www.smithgroupjjr.com

ISSUED FOR	REV	DATE
SITE PLAN REVIEW SUBMITTAL		*16 DEC 2016*

SEALS AND SIGNATURES

NOT FOR CONSTRUCTION

KEYPLAN

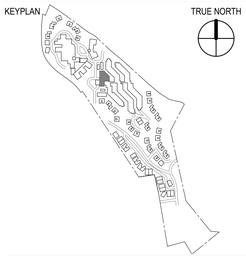

TRUE NORTH

SHEET TITLE

REFERENCE IMAGES

PROJECT NUMBER 21371.004

SHEET NUMBER **A4.01**

Plot Date: 12/15/2016 12:30:42 PMAuthor

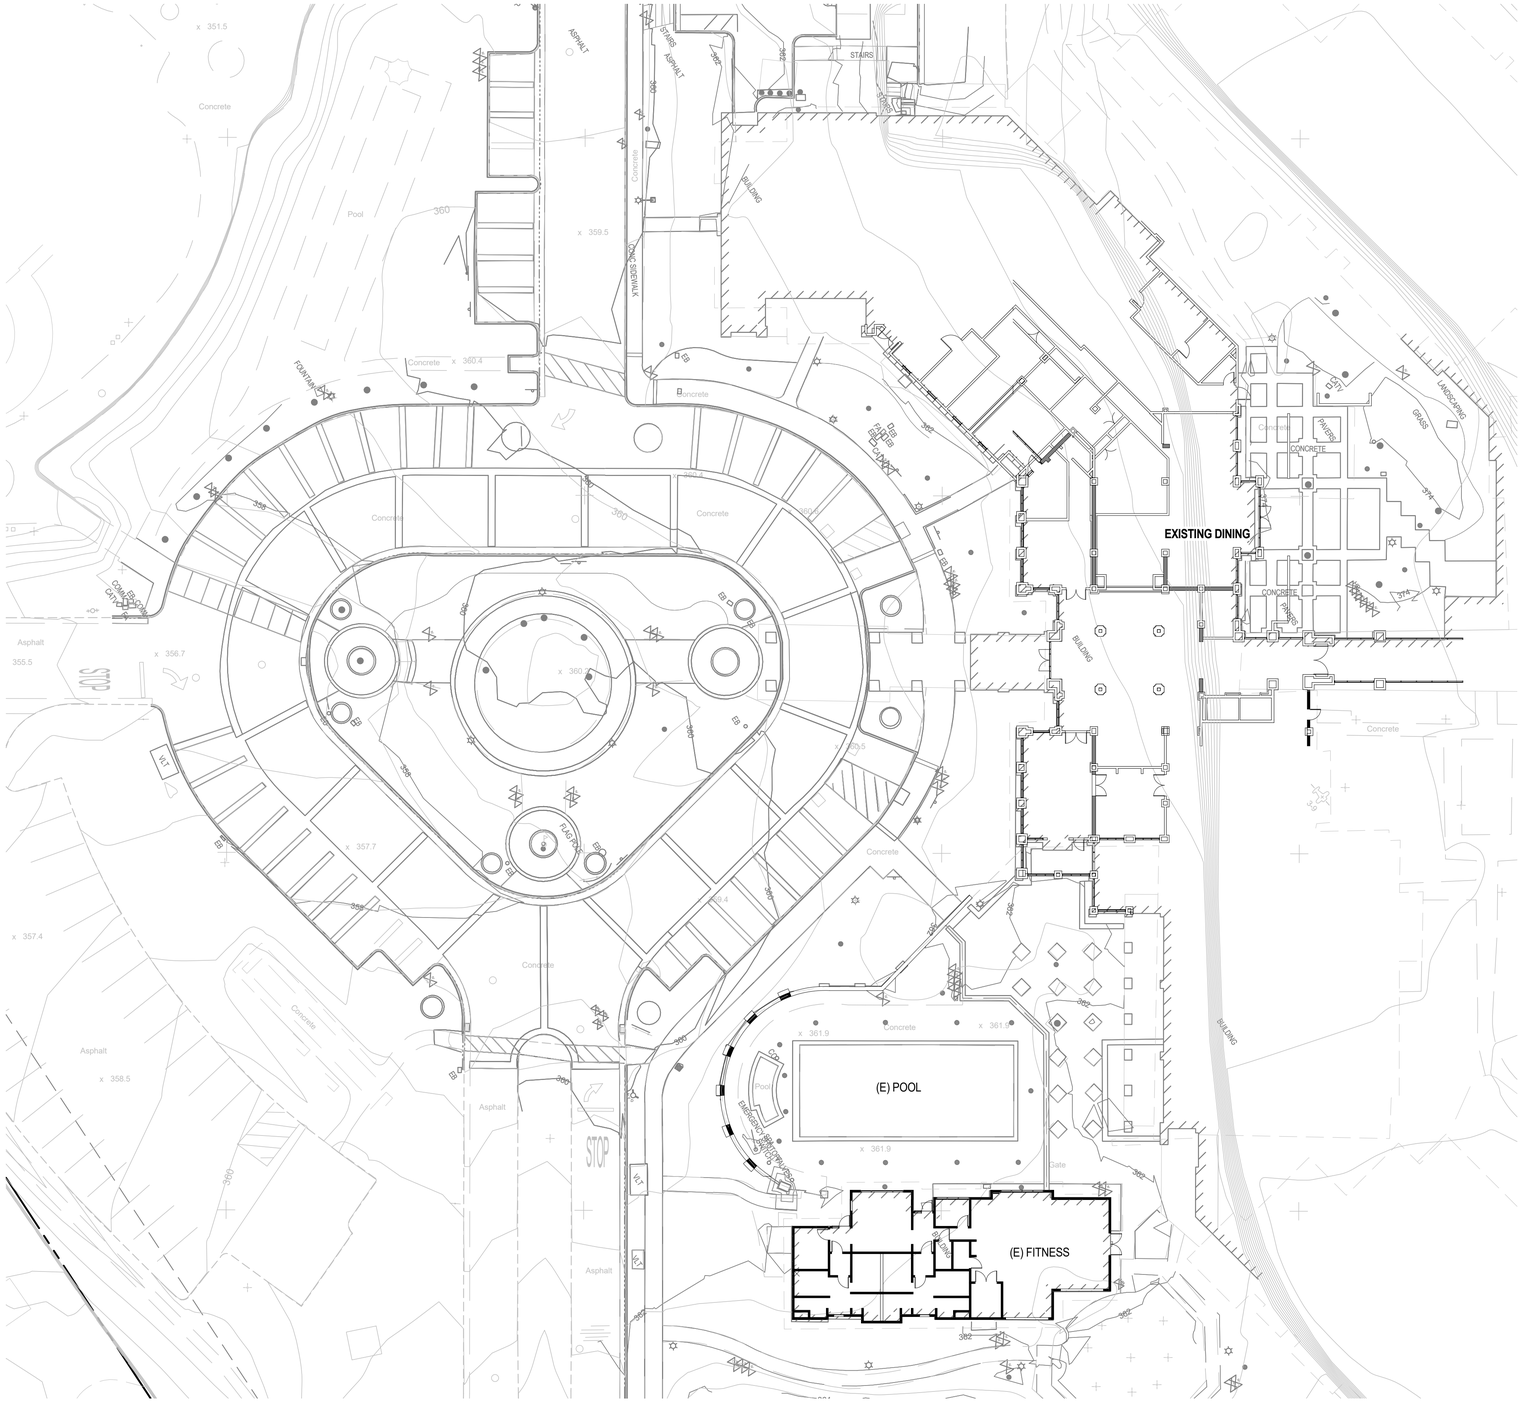

1 EXISTING SITE PLAN
SCALE: 1" = 20'-0"

0 20' 40' 60'
GRAPHIC SCALE: 1" = 20' - 0"

GENERAL SHEET NOTES

A. CIVIL DRAWINGS CONTAIN ADDITIONAL GRADING INFORMATION.

B. LANDSCAPE DRAWINGS CONTAIN SITE DESIGN INFORMATION.

THE FORUM AT RANCHO SAN ANTONIO MASTER PLAN

DINING RENOVATION AND MULTIPURPOSE BUILDING

SMITHGROUP JJR

301 BATTERY STREET
7TH FLOOR
SAN FRANCISCO, CA 94111
415.227.0100
www.smithgroupjjr.com

ISSUED FOR	REV	DATE
SITE PLAN REVIEW SUBMITTAL		16 DEC 2016

SEALS AND SIGNATURES

NOT FOR CONSTRUCTION

KEYPLAN

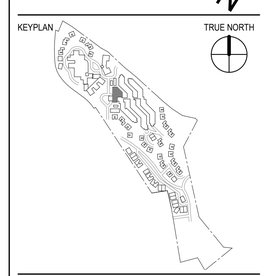

SHEET TITLE

EXISTING SITE PLAN

PROJECT NUMBER 21371.004

SHEET NUMBER A4.10

Plot Date: 12/15/2016 12:31:07 PM Author

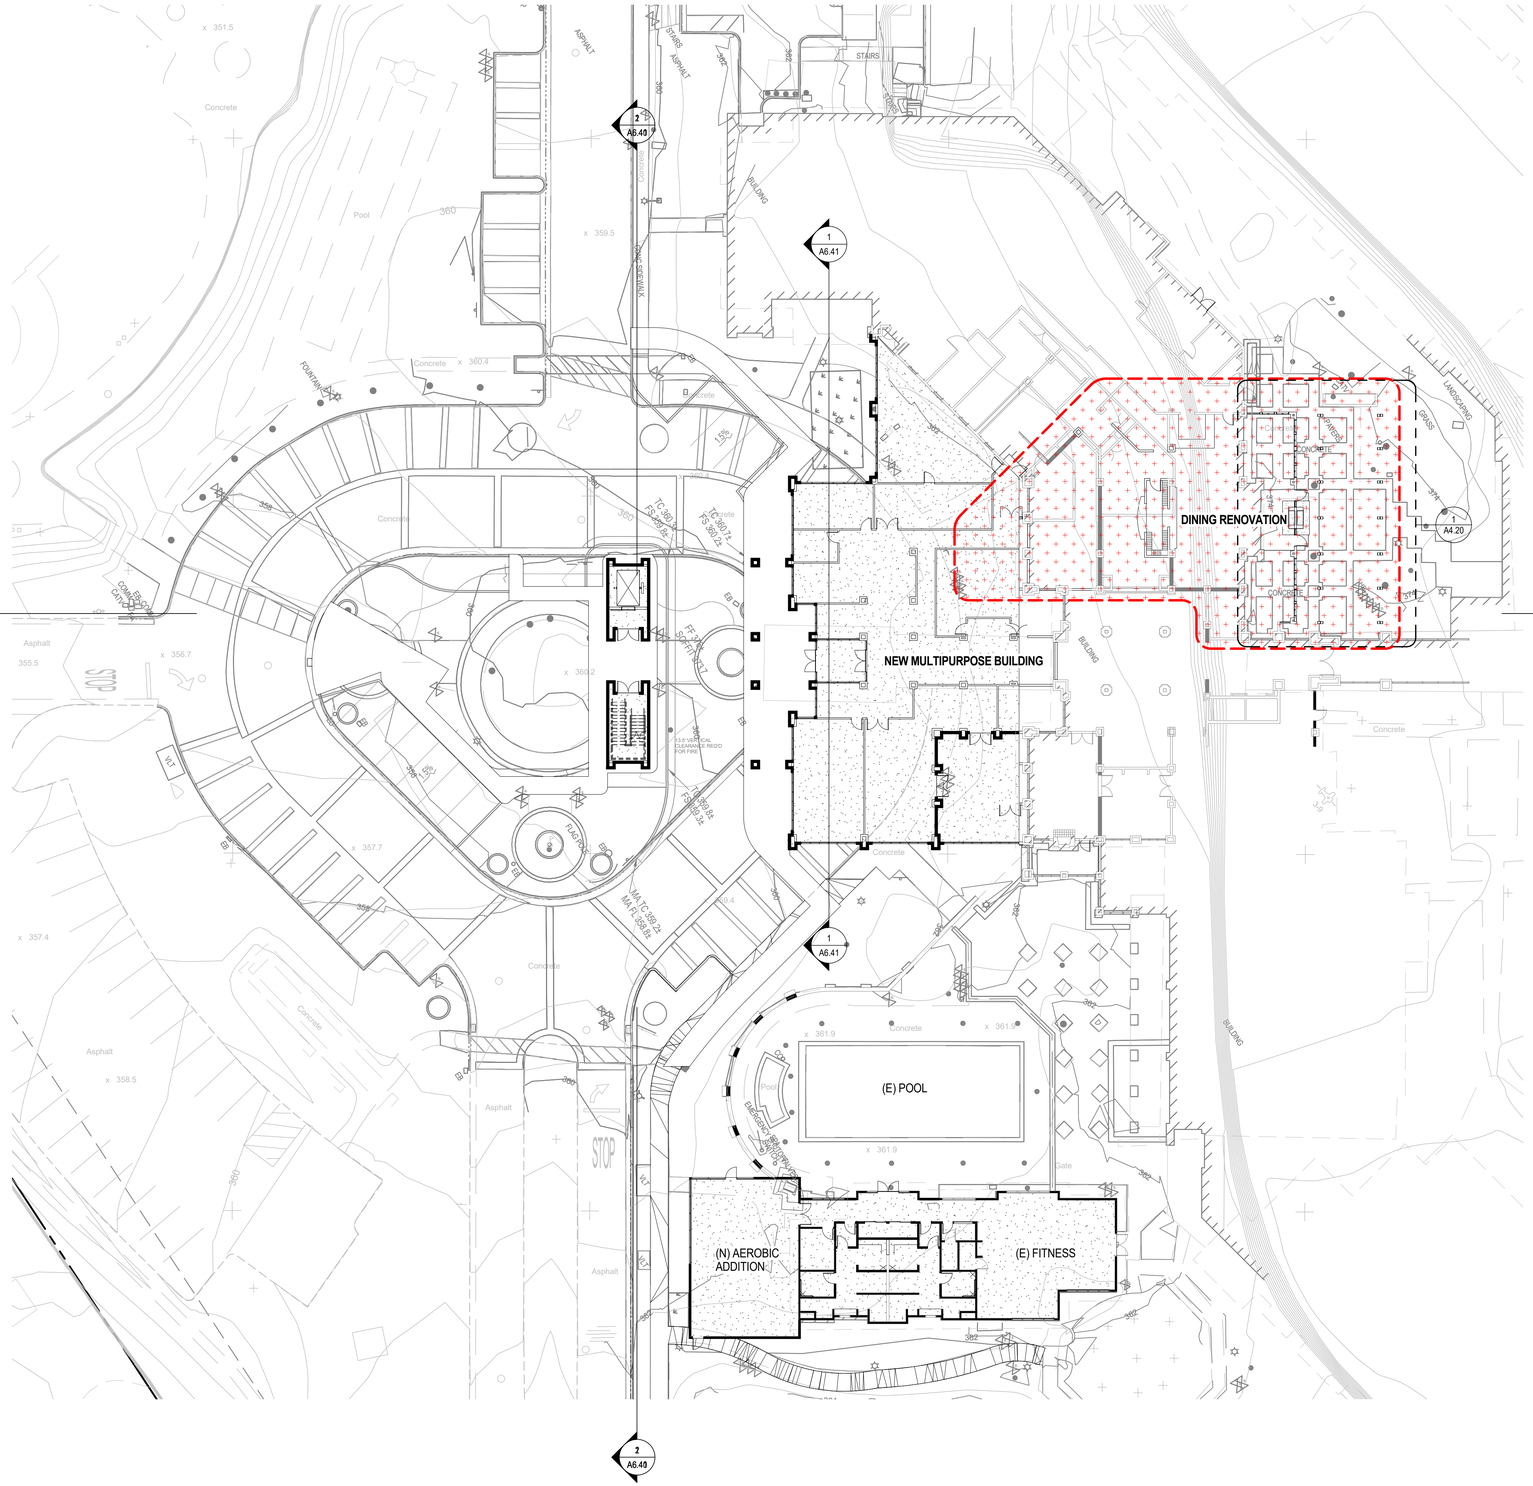

1 SITE PLAN
SCALE: 1" = 20'-0"

0 20' 40' 60'
GRAPHIC SCALE: 1" = 20' - 0"

GRAPHIC LEGEND

EXTENT OF WORK

GENERAL SHEET NOTES

A. CIVIL DRAWINGS CONTAIN ADDITIONAL GRADING INFORMATION.

B. LANDSCAPE DRAWINGS CONTAIN SITE DESIGN INFORMATION.

THE FORUM AT RANCHO SAN ANTONIO MASTER PLAN

DINING RENOVATION AND MULTIPURPOSE BUILDING

SMITHGROUP JJR

301 BATTERY STREET
7TH FLOOR
SAN FRANCISCO, CA 94111
415.227.0100
www.smithgroupjjr.com

ISSUED FOR	REV	DATE
SITE PLAN REVIEW SUBMITTAL		16 DEC 2016

SEALS AND SIGNATURES

NOT FOR CONSTRUCTION

KEYPLAN

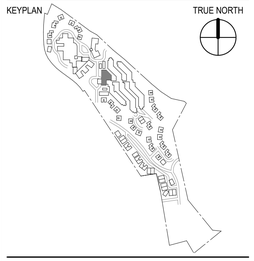

TRUE NORTH

SHEET TITLE

SITE PLAN

PROJECT NUMBER 21371.004

SHEET NUMBER A4.11

Plot Date: 12/15/2016 12:31:48 PM Author

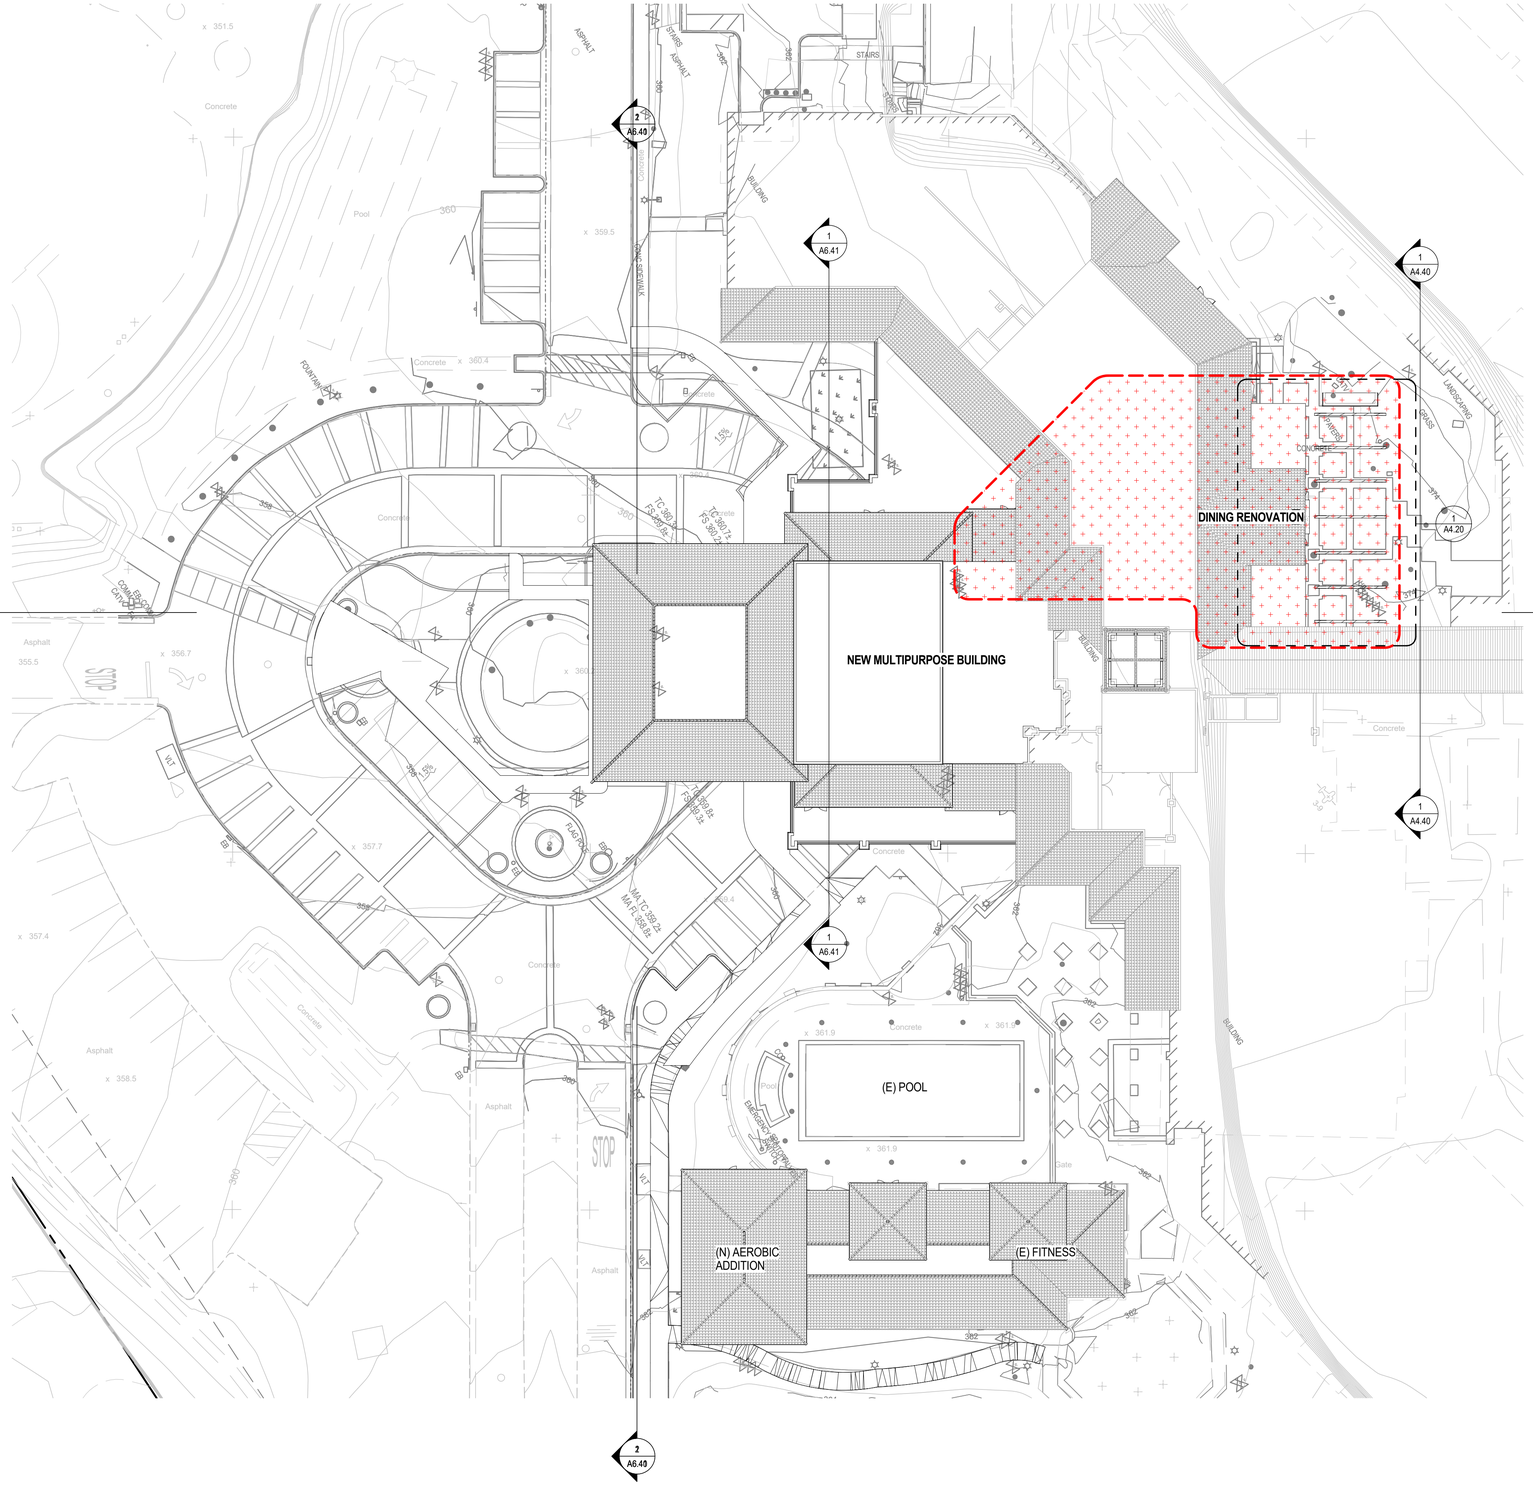

1 AERIAL PLAN
SCALE: 1" = 20'-0"

0 20' 40' 60'
GRAPHIC SCALE: 1" = 20' - 0"

GRAPHIC LEGEND

EXTENT OF WORK

GENERAL SHEET NOTES

A. CIVIL DRAWINGS CONTAIN ADDITIONAL GRADING INFORMATION.

B. LANDSCAPE DRAWINGS CONTAIN SITE DESIGN INFORMATION.

THE FORUM AT RANCHO SAN ANTONIO MASTER PLAN

DINING RENOVATION AND MULTIPURPOSE BUILDING

SMITHGROUP JJR

301 BATTERY STREET
7TH FLOOR
SAN FRANCISCO, CA 94111
415.227.0100
www.smithgroupjjr.com

ISSUED FOR	REV	DATE
SITE PLAN REVIEW SUBMITTAL		16 DEC 2016

SEALS AND SIGNATURES

NOT FOR CONSTRUCTION

KEYPLAN

TRUE NORTH

SHEET TITLE

AERIAL PLAN

PROJECT NUMBER 21371.004

SHEET NUMBER A4.12

Plot Date: 12/15/2016 12:32:22 PM Author

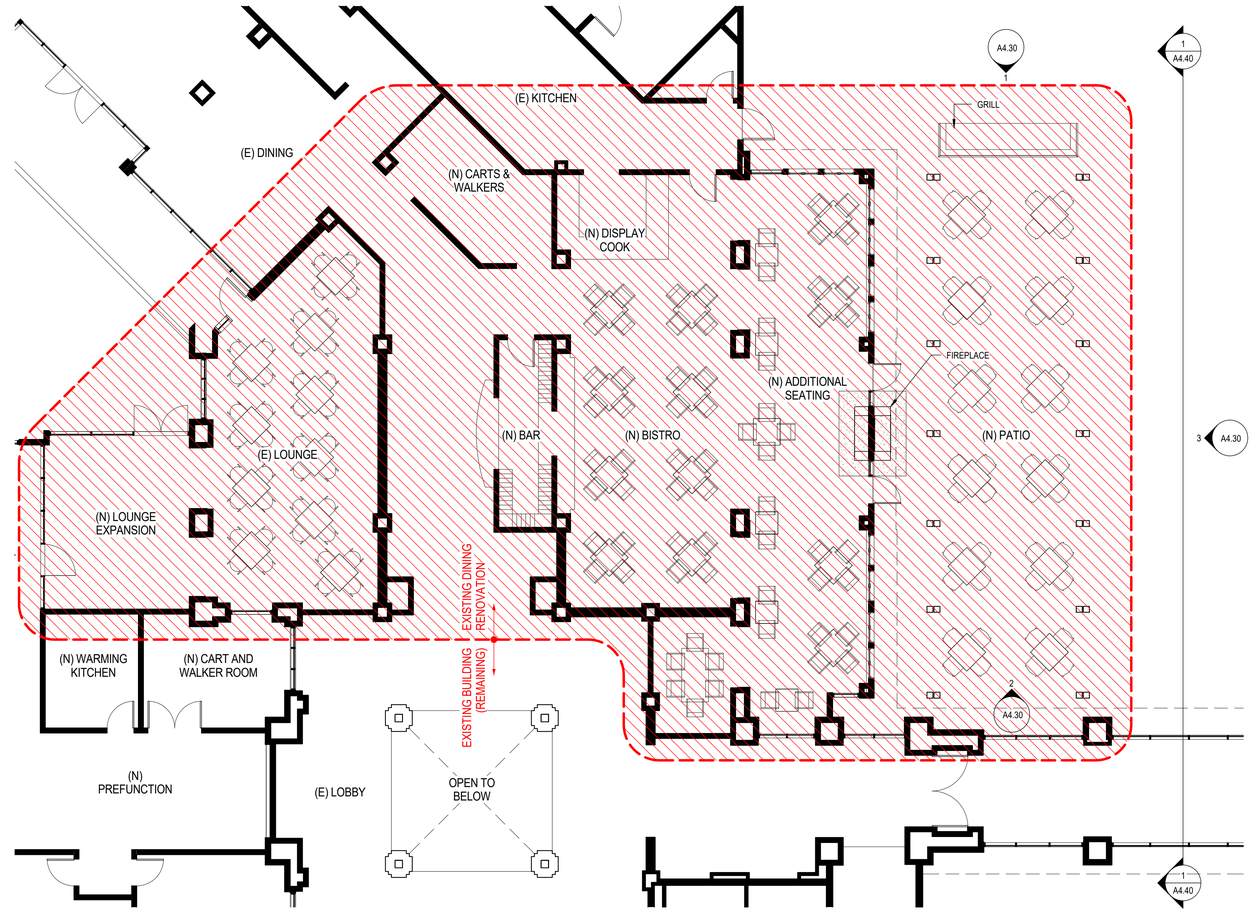

1 LEVEL 2 - DINING
SCALE: 1/8" = 1'-0"

EXISTING BUILDING RENOVATION

NEW BUILDING ADDITION

8' 0' 8' 16'
GRAPHIC SCALE: 1/8" = 1'-0"

THE FORUM AT RANCHO SAN ANTONIO MASTER PLAN

DINING RENOVATION AND MULTIPURPOSE BUILDING

SMITHGROUP JJR

301 BATTERY STREET
7TH FLOOR
SAN FRANCISCO, CA 94111
415.227.0100
www.smithgroupjjr.com

ISSUED FOR	REV	DATE
SITE PLAN REVIEW SUBMITTAL		16 DEC 2016

SEALS AND SIGNATURES

NOT FOR CONSTRUCTION

KEYPLAN

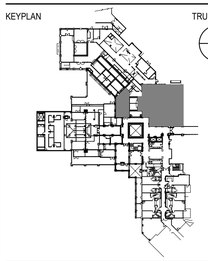

TRUE NORTH

SHEET TITLE

FLOOR PLAN - LEVEL 2

PROJECT NUMBER 21371.004

SHEET NUMBER A4.20

Plot Date: 12/15/2016 12:32:32 PM Author

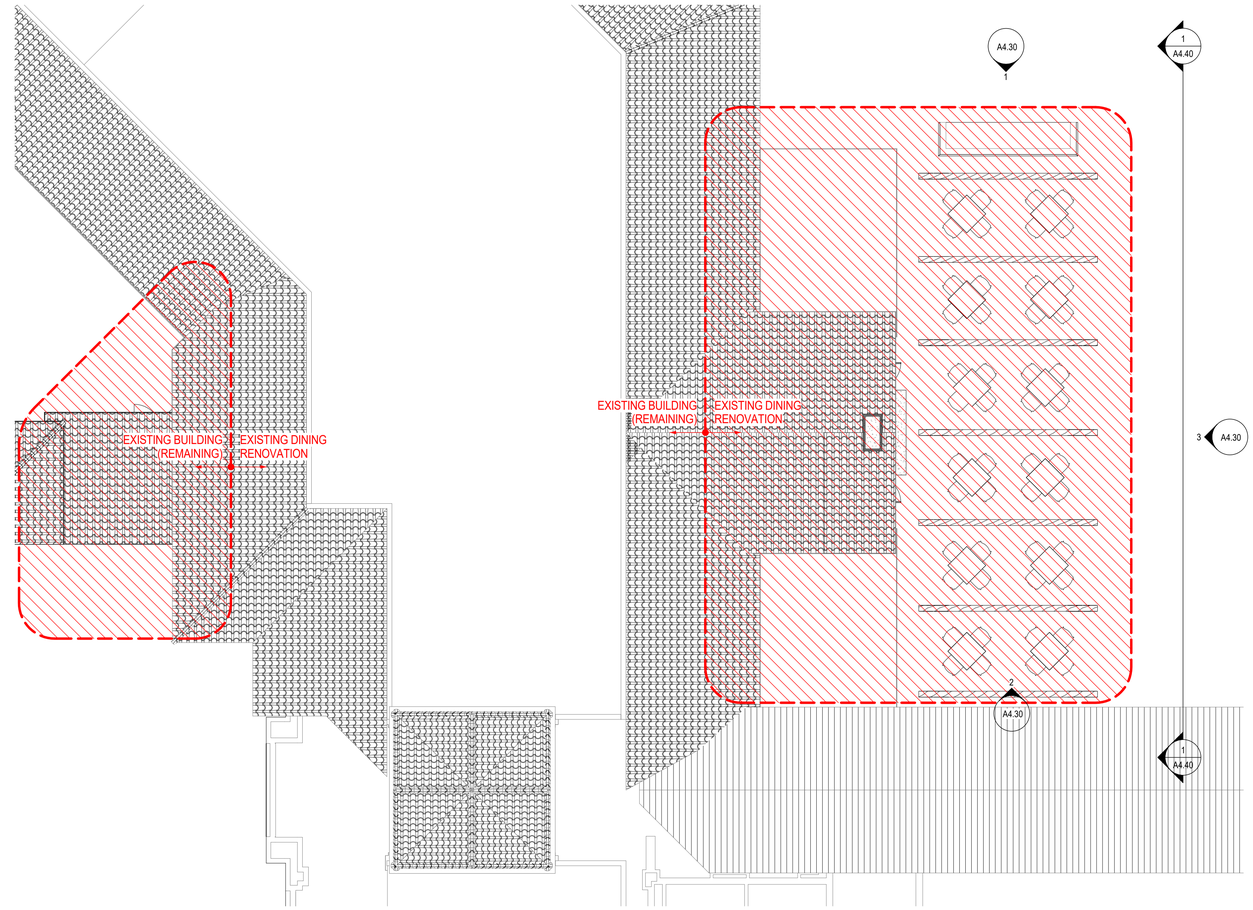

1 LEVEL ROOF - DINING
SCALE: 1/8" = 1'-0"

EXISTING BUILDING RENOVATION

NEW BUILDING ADDITION

8' 0' 8' 16'

GRAPHIC SCALE: 1/8" = 1'-0"

THE FORUM AT RANCHO SAN ANTONIO MASTER PLAN

DINING RENOVATION AND MULTIPURPOSE BUILDING

SMITHGROUP JJR

301 BATTERY STREET
7TH FLOOR
SAN FRANCISCO, CA 94111
415.227.0100
www.smithgroupjjr.com

ISSUED FOR	REV	DATE
SITE PLAN REVIEW SUBMITTAL		16 DEC 2016

SEALS AND SIGNATURES

NOT FOR CONSTRUCTION

KEYPLAN

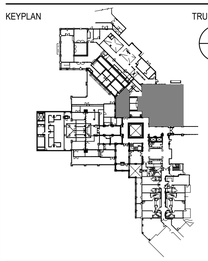

TRUE NORTH

SHEET TITLE

ROOF PLAN

21371.004

PROJECT NUMBER

A4.21

SHEET NUMBER

Plot Date: 12/15/2016 12:32:54 PM Author

*SEE SHEET A4.60 FOR MATERIALS BOARD

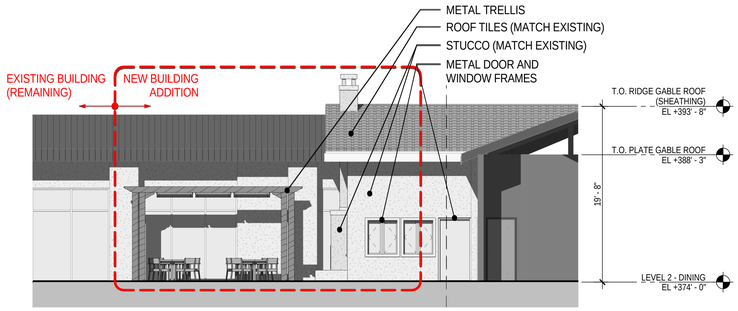

1 NORTH ELEVATION - ILLUSTRATIVE
SCALE: 1/8" = 1'-0"

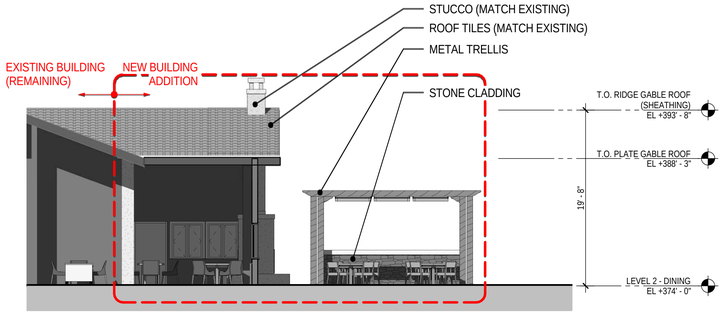

2 SOUTH ELEVATION - ILLUSTRATIVE
SCALE: 1/8" = 1'-0"

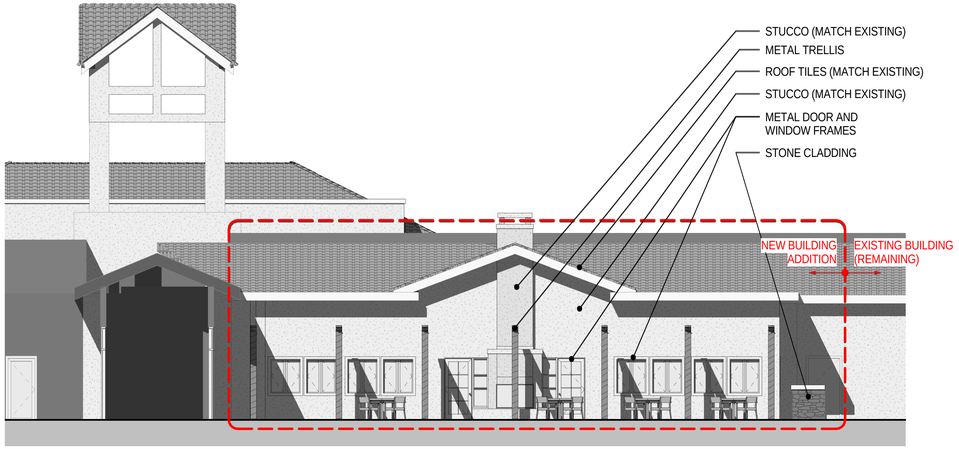

3 EAST ELEVATION - ILLUSTRATIVE
SCALE: 1/8" = 1'-0"

8' 0' 8' 16'
GRAPHIC SCALE: 1/8" = 1'-0"

THE FORUM AT RANCHO SAN ANTONIO MASTER PLAN

DINING RENOVATION AND MULTIPURPOSE BUILDING

SMITHGROUP JJR

301 BATTERY STREET
7TH FLOOR
SAN FRANCISCO, CA 94111
415.227.0100
www.smithgroupjjr.com

ISSUED FOR	REV	DATE
SITE PLAN REVIEW SUBMITTAL		16 DEC 2016

SEALS AND SIGNATURES

NOT FOR CONSTRUCTION

KEYPLAN

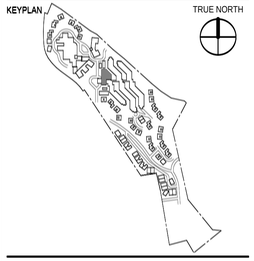

SHEET TITLE

ILLUSTRATIVE ELEVATIONS

PROJECT NUMBER 21371.004

SHEET NUMBER A4.30

Plot Date: 12/15/2016 12:18:44 PM Author

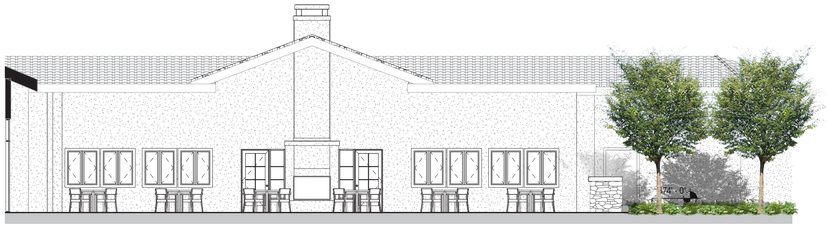

1 BUILDING SECTION - A
SCALE: 1/8" = 1'-0"

8' 0' 8' 16'
GRAPHIC SCALE: 1/8" = 1'-0"

THE FORUM AT RANCHO SAN ANTONIO MASTER PLAN

DINING RENOVATION AND MULTIPURPOSE BUILDING

SMITHGROUP JJR

301 BATTERY STREET
7TH FLOOR
SAN FRANCISCO, CA 94111
415.227.0100
www.smithgroupjjr.com

ISSUED FOR	REV	DATE
SITE PLAN REVIEW SUBMITTAL		*16 DEC 2016*

SEALS AND SIGNATURES

NOT FOR CONSTRUCTION

KEYPLAN

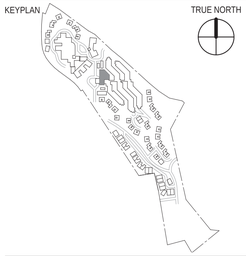

TRUE NORTH

SHEET TITLE

BUILDING SECTIONS

PROJECT NUMBER 21371.004

SHEET NUMBER A4.40

Plot Date: 12/15/2016 11:56:32 AM Author

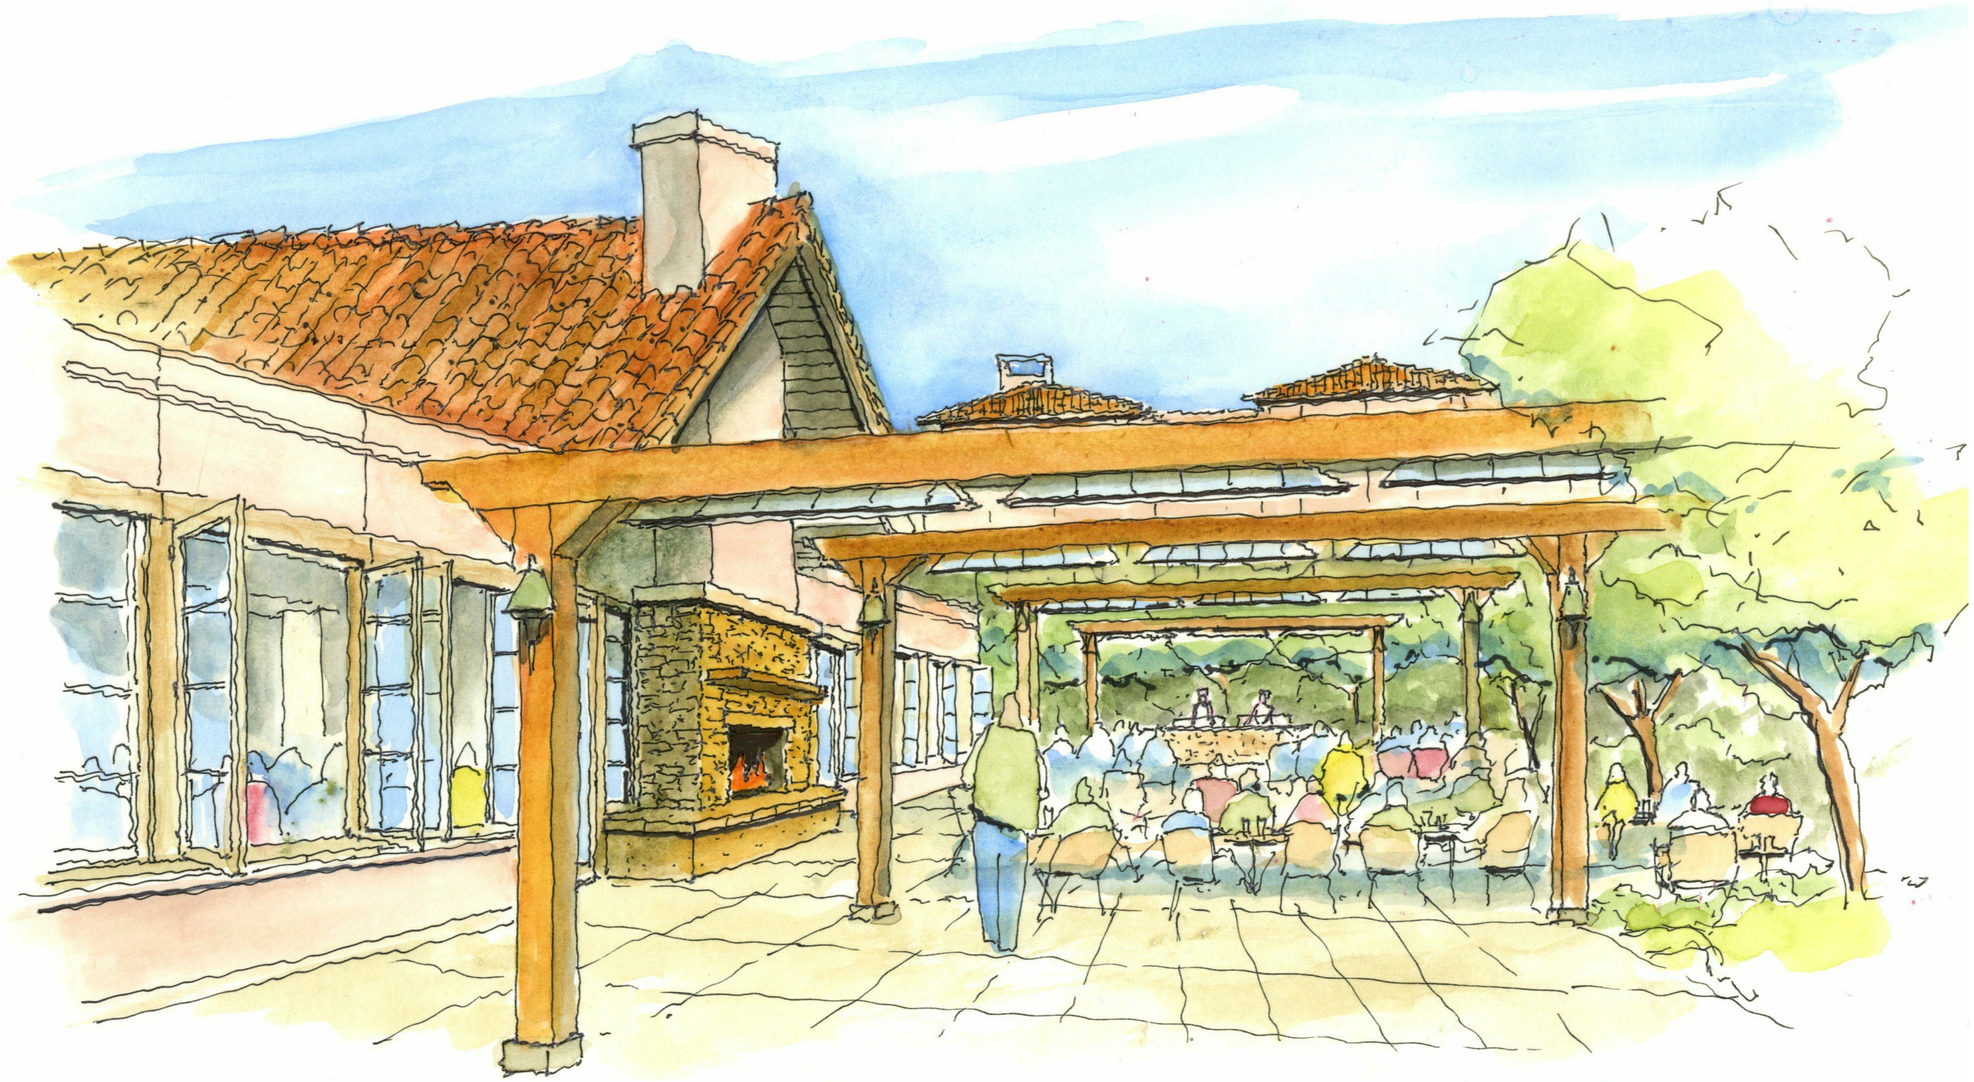

1 SOUTH COURTYARD PERSPECTIVE
SCALE: NOT TO SCALE

THE FORUM AT RANCHO SAN ANTONIO MASTER PLAN

DINING RENOVATION AND MULTIPURPOSE BUILDING

SMITHGROUP JJR

301 BATTERY STREET
7TH FLOOR
SAN FRANCISCO, CA 94111
415.227.0100
www.smithgroupjjr.com

ISSUED FOR	REV	DATE
SITE PLAN REVIEW SUBMITTAL		16 DEC 2016

SEALS AND SIGNATURES

NOT FOR CONSTRUCTION

KEYPLAN

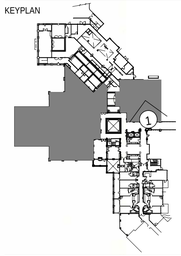

TRUE NORTH

SHEET TITLE

PERSPECTIVES

PROJECT NUMBER 21371.004

SHEET NUMBER A4.50

Plot Date: 12/15/2016 1:21:48 PM Author

METAL TRELLIS

STUCCO - FIELD

ROOF TILES (MATCH EXISTING)

 

STUCCO - ACCENT

LARGE FORMAT TILE

METAL AND WINDOW FRAMES

THE FORUM AT RANCHO SAN ANTONIO MASTER PLAN

DINING RENOVATION AND MULTIPURPOSE BUILDING

SMITHGROUP JJR

301 BATTERY STREET
7TH FLOOR
SAN FRANCISCO, CA 94111
415.227.0100
www.smithgroupjjr.com

ISSUED FOR	REV	DATE
SITE PLAN REVIEW SUBMITTAL		*16 DEC 2016*

SEALS AND SIGNATURES

NOT FOR CONSTRUCTION

KEYPLAN

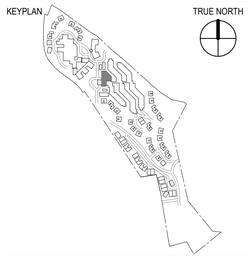

TRUE NORTH

SHEET TITLE

MATERIALS

PROJECT NUMBER

21371.004

SHEET NUMBER

A4.60

Plot Date: 12/15/2016 12:33:17 PMAuthor