7

5

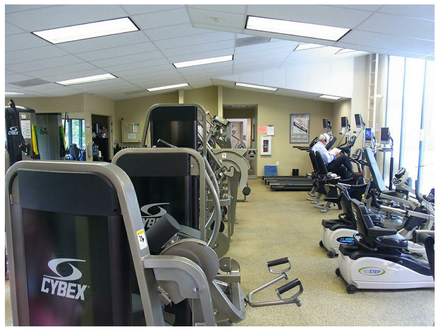

3

1

8

6

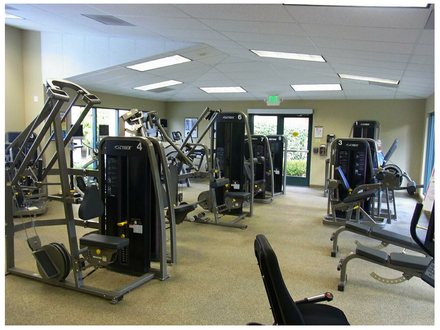

4

2

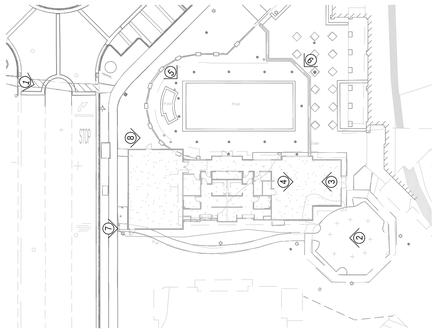

REFERENCE IMAGE PLAN

THE FORUM AT RANCHO SAN ANTONIO MASTER PLAN

FITNESS RENOVATION AND ADDITION

SMITHGROUP JJR

301 BATTERY STREET
7TH FLOOR
SAN FRANCISCO, CA 94111
415.227.0100
www.smithgroupjjr.com

ISSUED FOR	REV	DATE
SITE PLAN REVIEW SUBMITTAL		*16 DEC 2016*

SEALS AND SIGNATURES

NOT FOR CONSTRUCTION

KEYPLAN

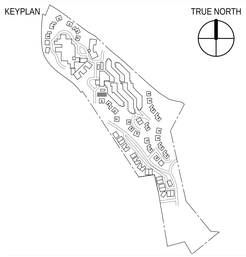

TRUE NORTH

SHEET TITLE

REFERENCE IMAGES

PROJECT NUMBER 21371.004

SHEET NUMBER **A5.01**

Plot Date: 12/15/2016 10:52:37 AM Author

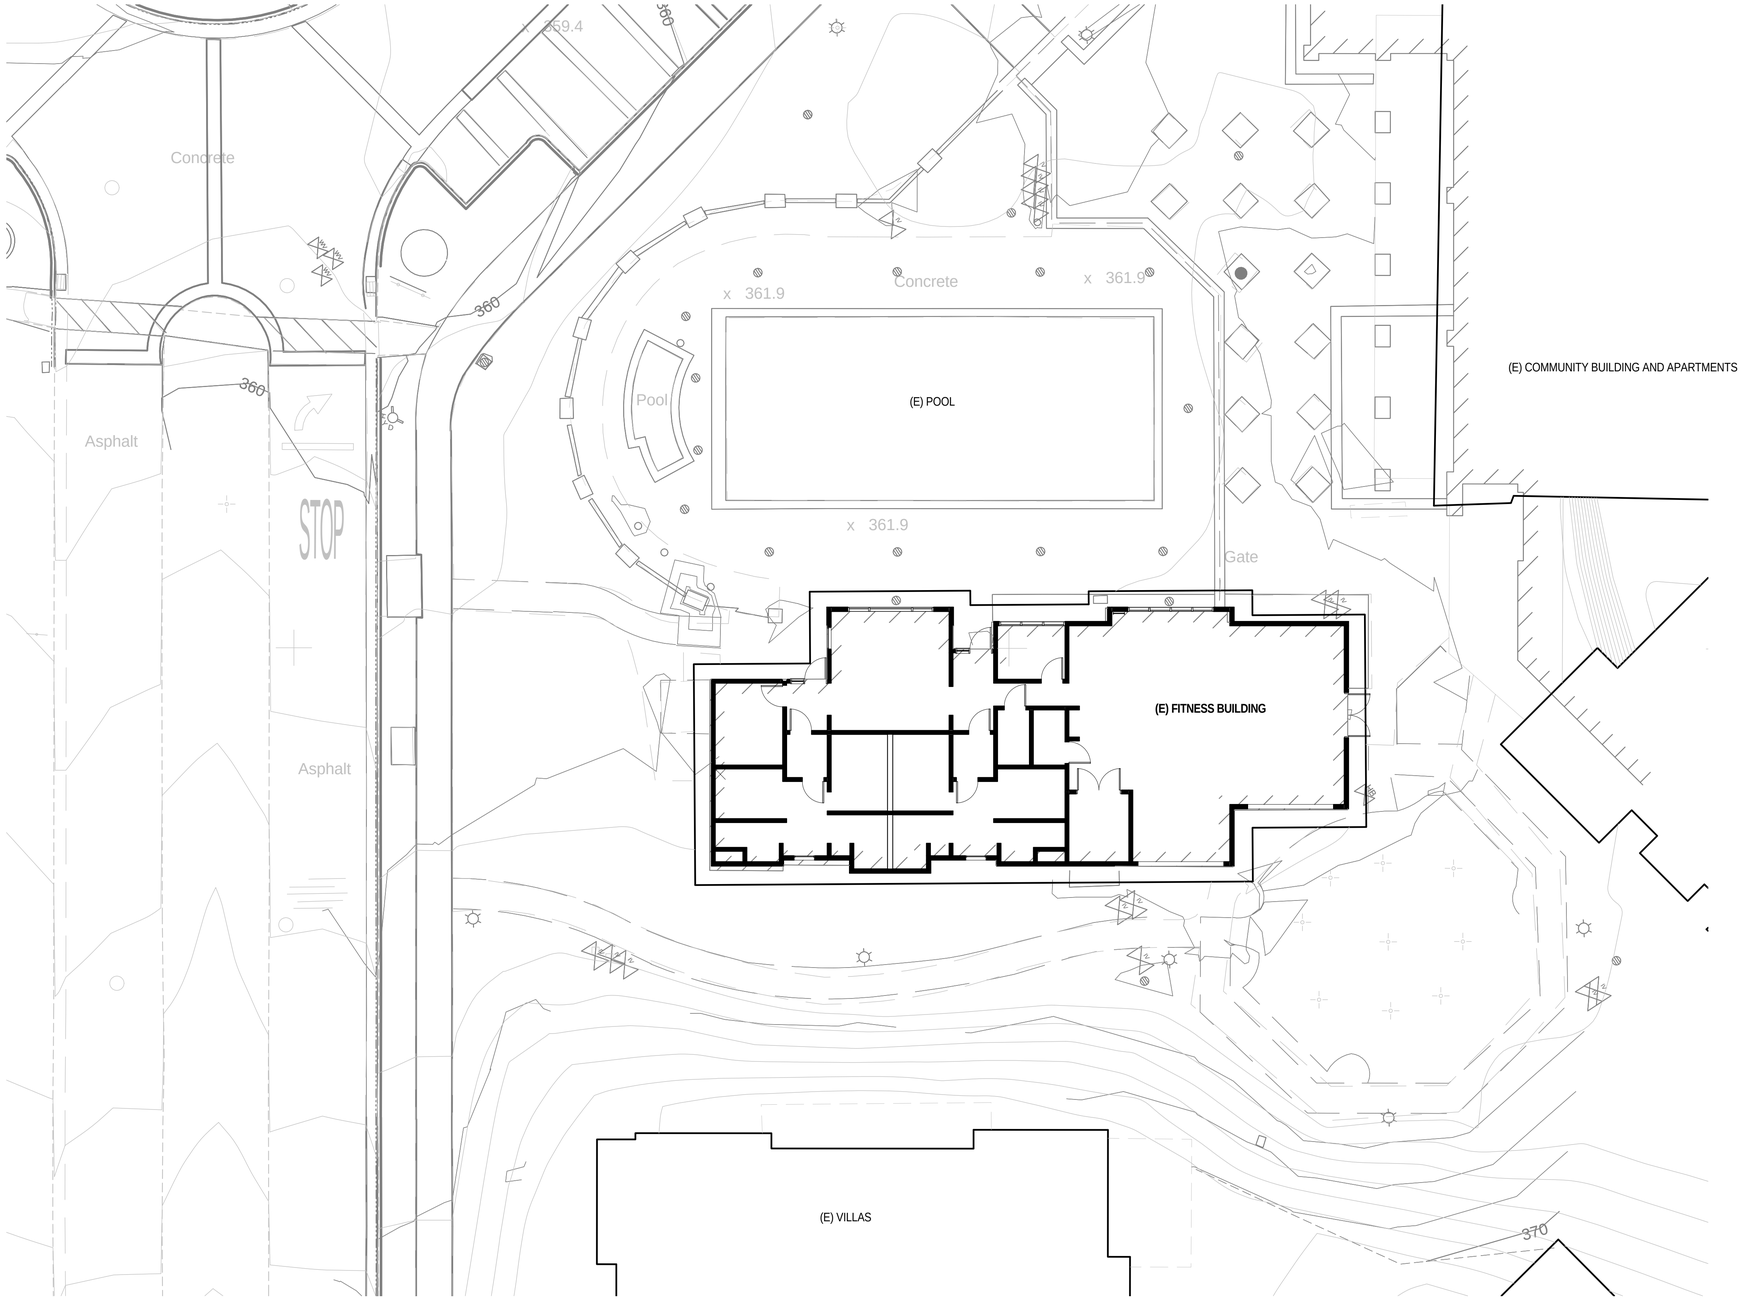

1 EXISTING SITE PLAN
SCALE: 1" = 10'-0"

0 10' 20' 30'
GRAPHIC SCALE: 1" = 10' - 0"

GENERAL SHEET NOTES

A. CIVIL DRAWINGS CONTAIN ADDITIONAL GRADING INFORMATION.

B. LANDSCAPE DRAWINGS CONTAIN SITE DESIGN INFORMATION.

THE FORUM AT RANCHO SAN ANTONIO MASTER PLAN

FITNESS RENOVATION AND ADDITION

SMITHGROUPJJR

301 BATTERY STREET
7TH FLOOR
SAN FRANCISCO, CA 94111
415.227.0100
www.smithgroupjjr.com

ISSUED FOR	REV	DATE
SITE PLAN REVIEW SUBMITTAL		16 DEC 2016

SEALS AND SIGNATURES

NOT FOR CONSTRUCTION

KEYPLAN

TRUE NORTH

SHEET TITLE

EXISTING SITE PLAN

21371.004

PROJECT NUMBER

A5.10

SHEET NUMBER

Plot Date: 12/15/2016 11:27:38 AM Author

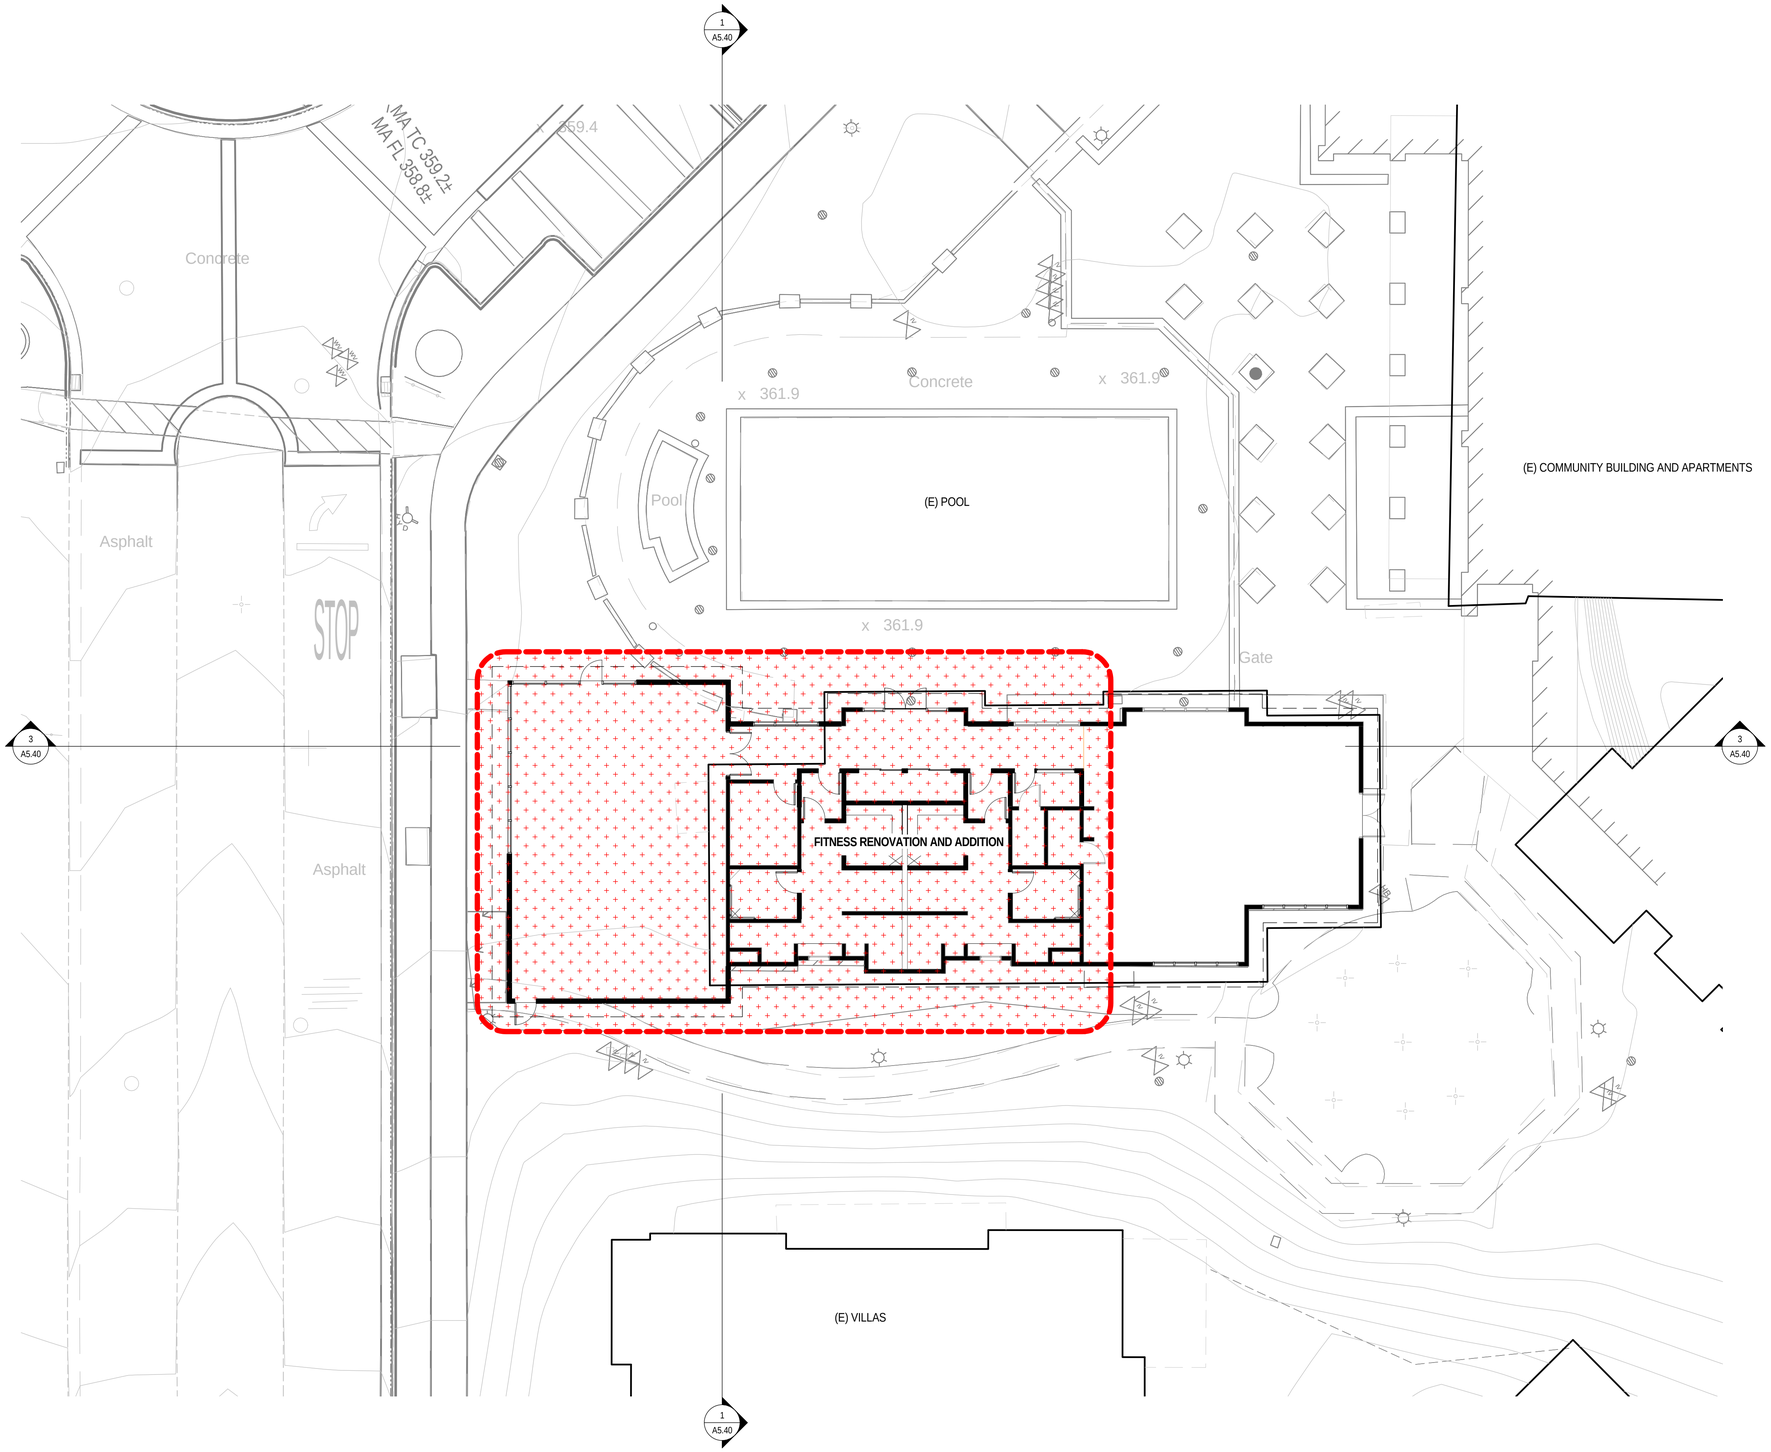

1 SITE PLAN
SCALE: 1" = 10'-0"

0 10' 20' 30'
GRAPHIC SCALE: 1" = 10' - 0"

GRAPHIC LEGEND

EXTENT OF WORK

GENERAL SHEET NOTES

A. CIVIL DRAWINGS CONTAIN ADDITIONAL GRADING INFORMATION.

B. LANDSCAPE DRAWINGS CONTAIN SITE DESIGN INFORMATION.

THE FORUM AT RANCHO SAN ANTONIO MASTER PLAN

FITNESS RENOVATION AND ADDITION

SMITHGROUP JJR

301 BATTERY STREET
7TH FLOOR
SAN FRANCISCO, CA 94111
415.227.0100
www.smithgroupjjr.com

ISSUED FOR	REV	DATE
SITE PLAN REVIEW SUBMITTAL		16 DEC 2016

SEALS AND SIGNATURES

NOT FOR CONSTRUCTION

KEYPLAN

TRUE NORTH

SHEET TITLE

SITE PLAN

PROJECT NUMBER 21371.004

SHEET NUMBER A5.11

Plot Date: 12/15/2016 10:52:49 AM Author

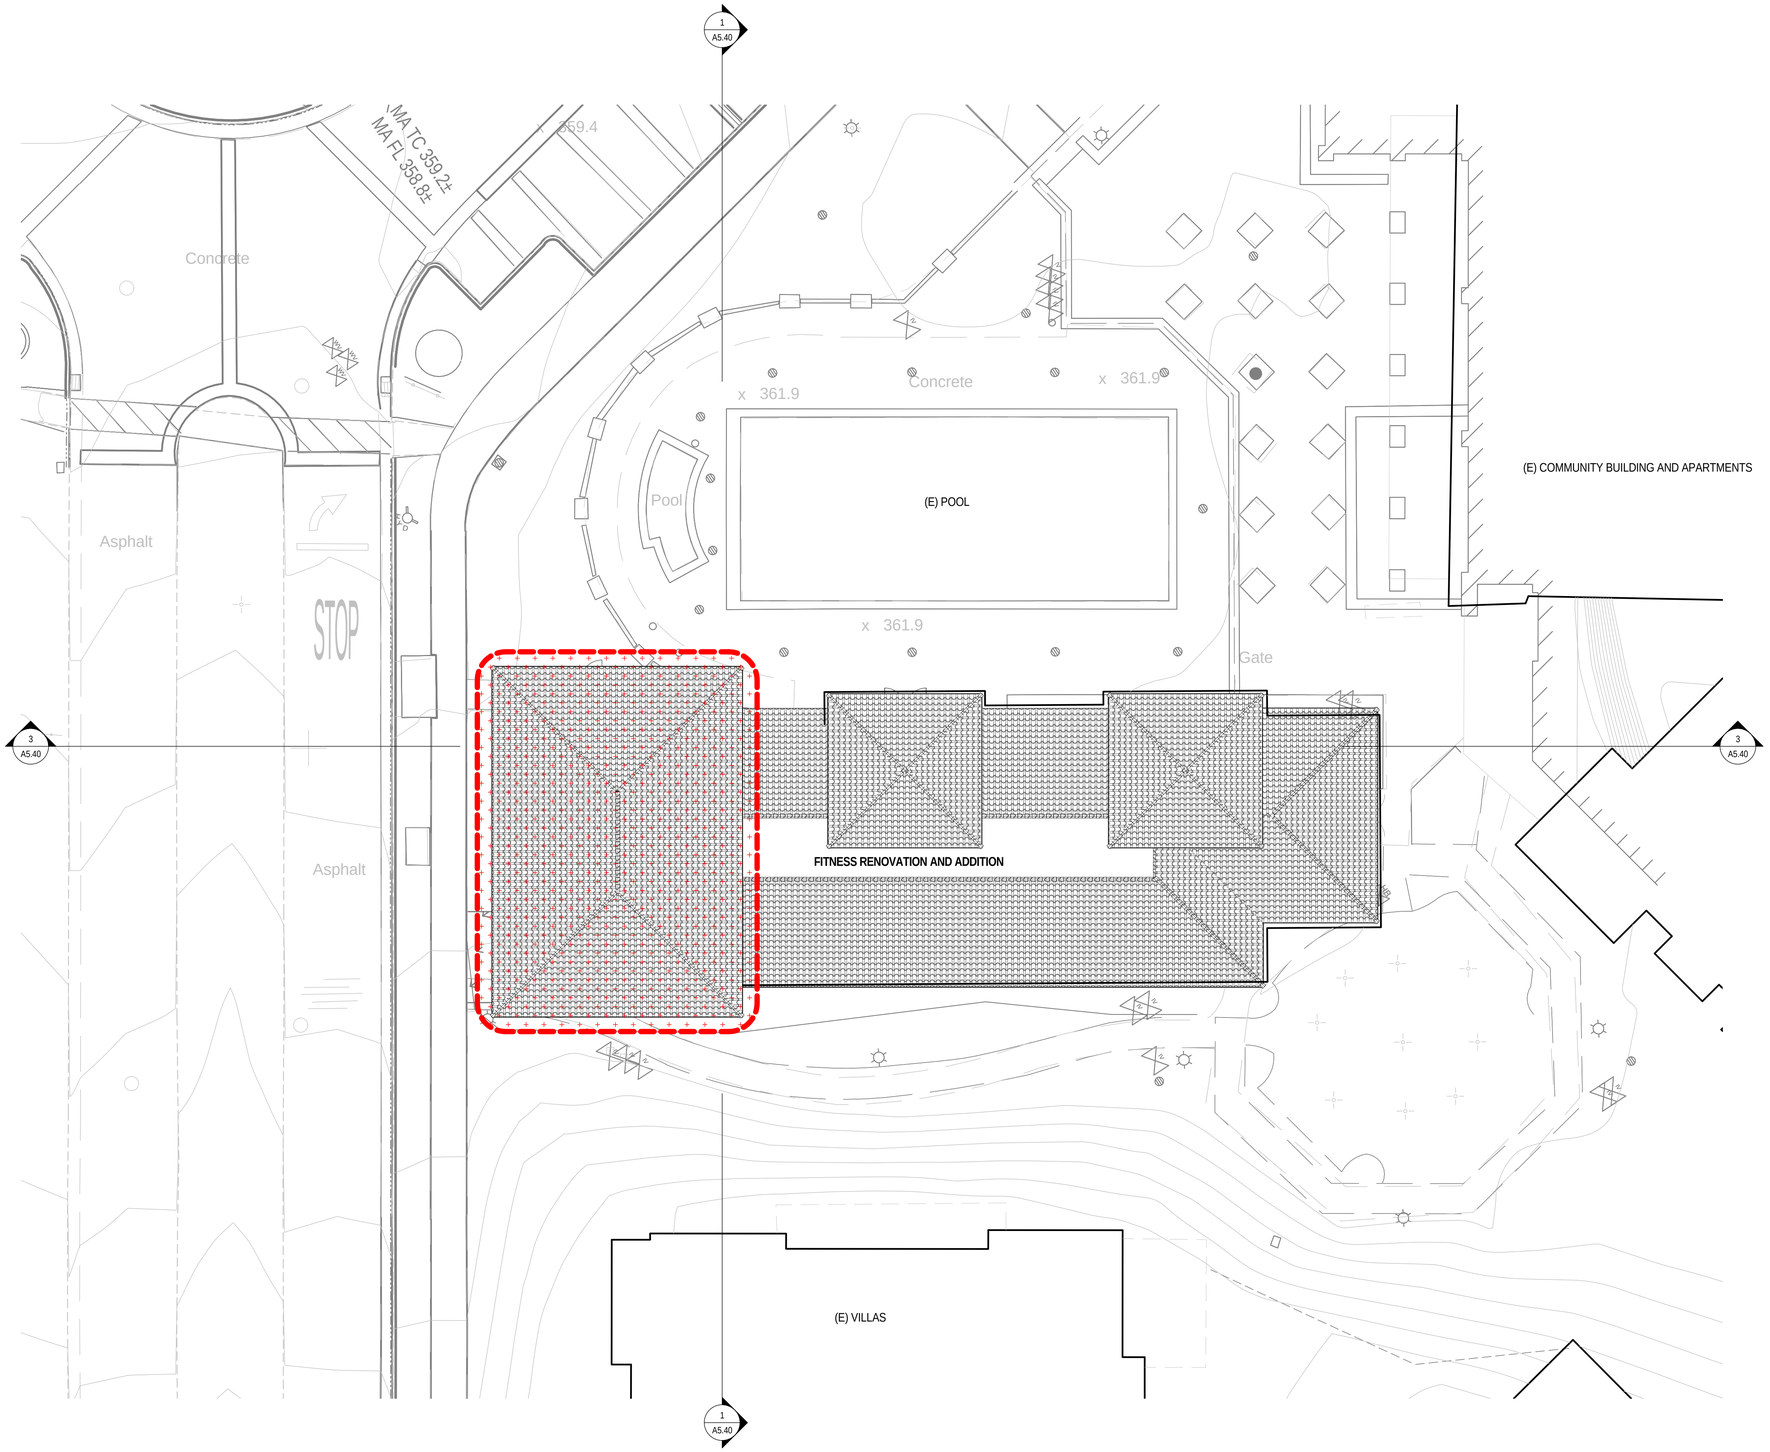

1 AERIAL PLAN
SCALE: 1" = 10'-0"

0 10' 20' 30'
GRAPHIC SCALE: 1" = 10' - 0"

GRAPHIC LEGEND

EXTENT OF WORK

GENERAL SHEET NOTES

A. CIVIL DRAWINGS CONTAIN ADDITIONAL GRADING INFORMATION.

B. LANDSCAPE DRAWINGS CONTAIN SITE DESIGN INFORMATION.

THE FORUM AT RANCHO SAN ANTONIO MASTER PLAN

FITNESS RENOVATION AND ADDITION

SMITHGROUP JJR

301 BATTERY STREET
7TH FLOOR
SAN FRANCISCO, CA 94111
415.227.0100
www.smithgroupjjr.com

ISSUED FOR	REV	DATE
SITE PLAN REVIEW SUBMITTAL		16 DEC 2016

SEALS AND SIGNATURES

NOT FOR CONSTRUCTION

KEYPLAN

TRUE NORTH

SHEET TITLE

AERIAL PLAN

21371.004

PROJECT NUMBER

A5.12

SHEET NUMBER

Plot Date: 12/15/2016 10:53:12 AM Author

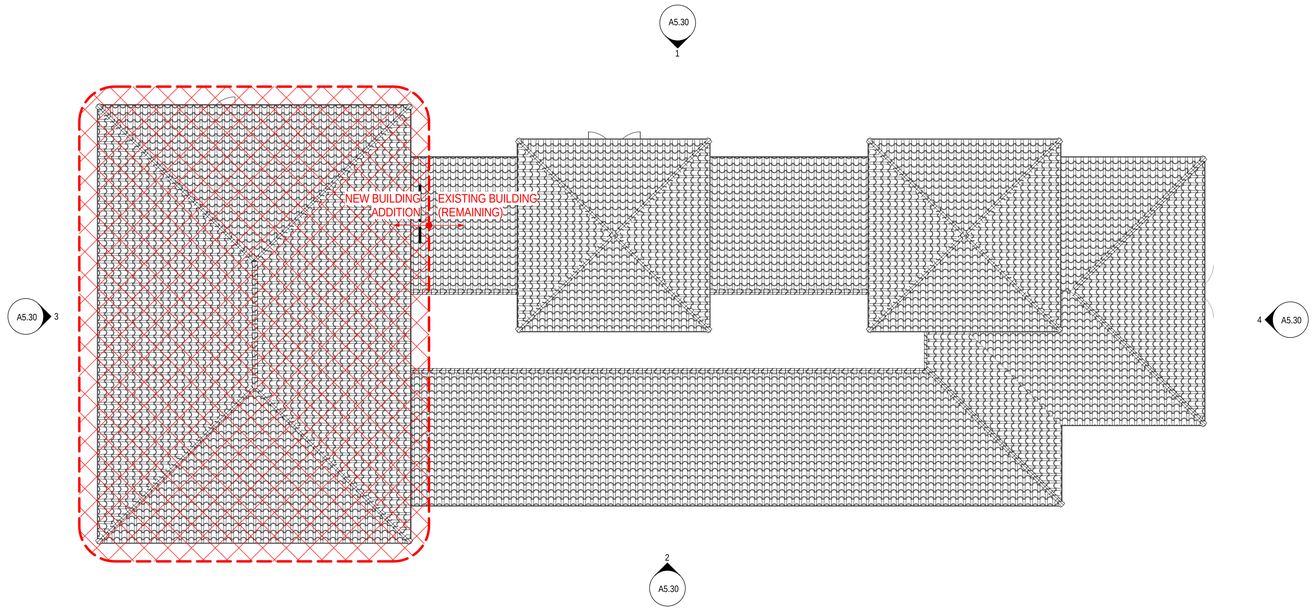

2 T.O. ROOF RIDGE (MID)
SCALE: 1/8" = 1'-0"

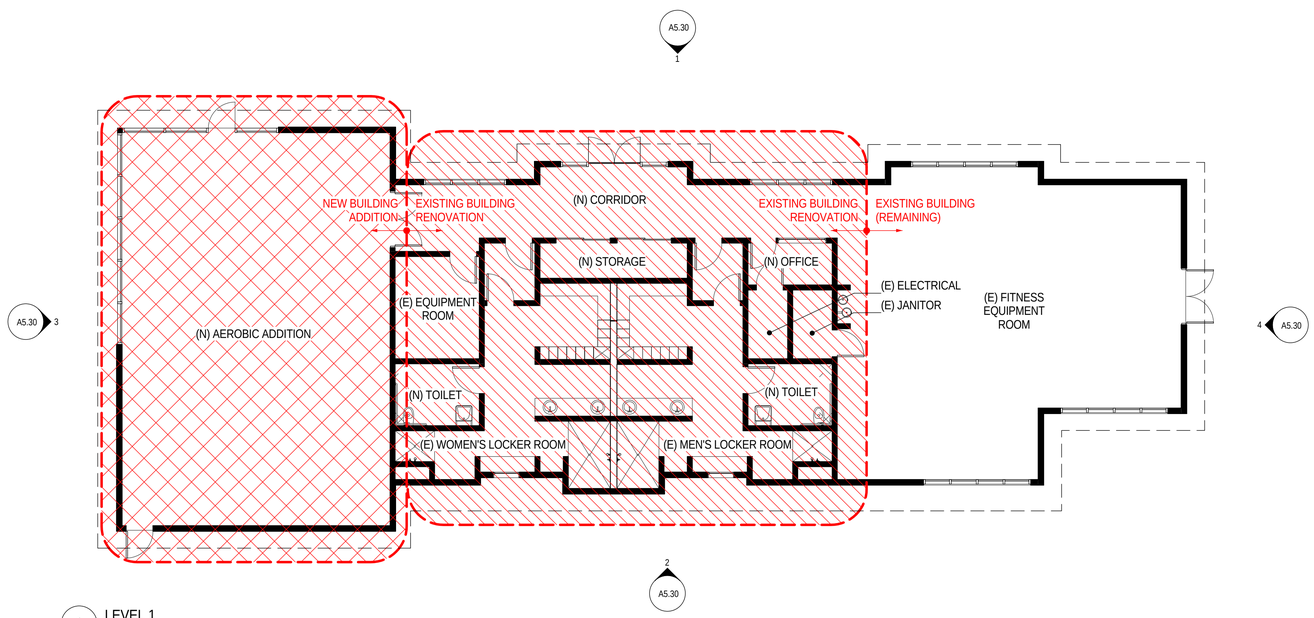

1 LEVEL 1
SCALE: 1/8" = 1'-0"

EXISTING BUILDING RENOVATION

NEW BUILDING ADDITION

8' 0' 8' 16'
GRAPHIC SCALE: 1/8" = 1'-0"

THE FORUM AT RANCHO SAN ANTONIO MASTER PLAN

FITNESS RENOVATION AND ADDITION

SMITHGROUP JJR

301 BATTERY STREET
7TH FLOOR
SAN FRANCISCO, CA 94111
415.227.0100
www.smithgroupjjr.com

ISSUED FOR	REV	DATE
SITE PLAN REVIEW SUBMITTAL		*16 DEC 2016*

SEALS AND SIGNATURES

NOT FOR CONSTRUCTION

KEYPLAN

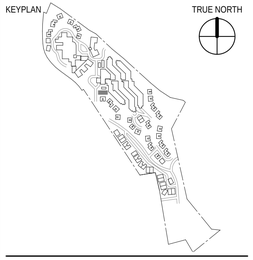

TRUE NORTH

SHEET TITLE

FLOOR PLAN - LEVEL 1 AND ROOF PLAN

21371.004
PROJECT NUMBER

A5.20
SHEET NUMBER

Plot Date: 12/15/2016 10:54:08 AM Author

*SEE SHEET A5.60 FOR MATERIALS BOARD

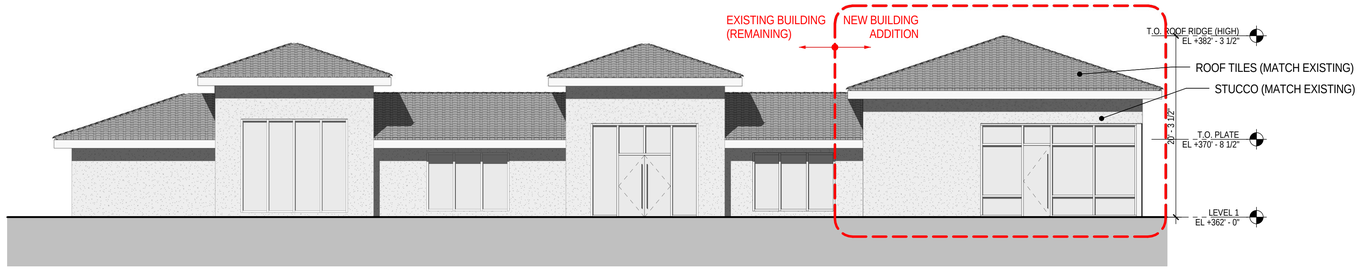

1 NORTH ELEVATION - ILLUSTRATIVE
SCALE: NOT TO SCALE

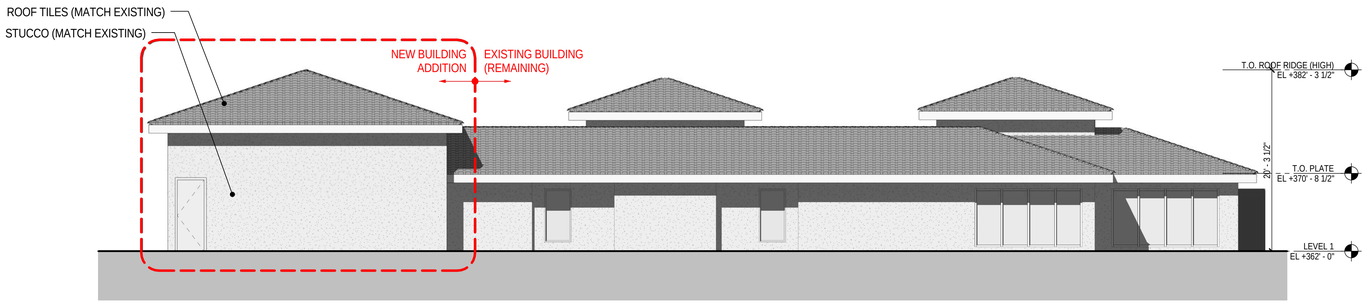

2 SOUTH ELEVATION - ILLUSTRATIVE
SCALE: NOT TO SCALE

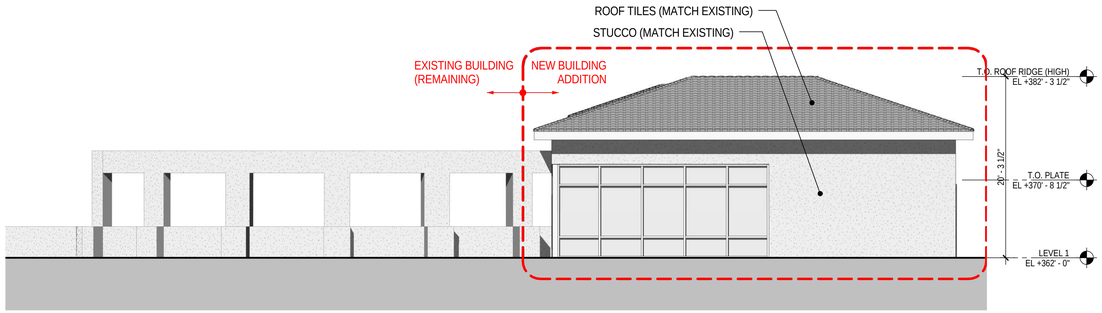

3 WEST ELEVATION - ILLUSTRATIVE
SCALE: NOT TO SCALE

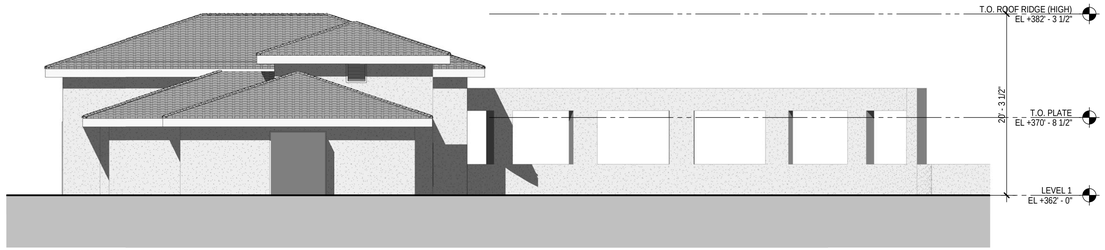

4 EAST ELEVATION - ILLUSTRATIVE
SCALE: NOT TO SCALE

8' 0' 8' 16'
GRAPHIC SCALE: 1/8" = 1'-0"

THE FORUM AT RANCHO SAN ANTONIO MASTER PLAN

FITNESS RENOVATION AND ADDITION

SMITHGROUP JJR

301 BATTERY STREET
7TH FLOOR
SAN FRANCISCO, CA 94111
415.227.0100
www.smithgroupjjr.com

ISSUED FOR	REV	DATE
SITE PLAN REVIEW SUBMITTAL		16 DEC 2016

SEALS AND SIGNATURES

NOT FOR CONSTRUCTION

KEYPLAN

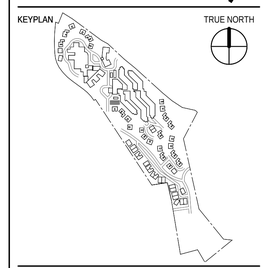

TRUE NORTH

SHEET TITLE

ILLUSTRATIVE ELEVATIONS

PROJECT NUMBER 21371.004

SHEET NUMBER A5.30

Plot Date: 12/15/2016 10:57:59 AM Author

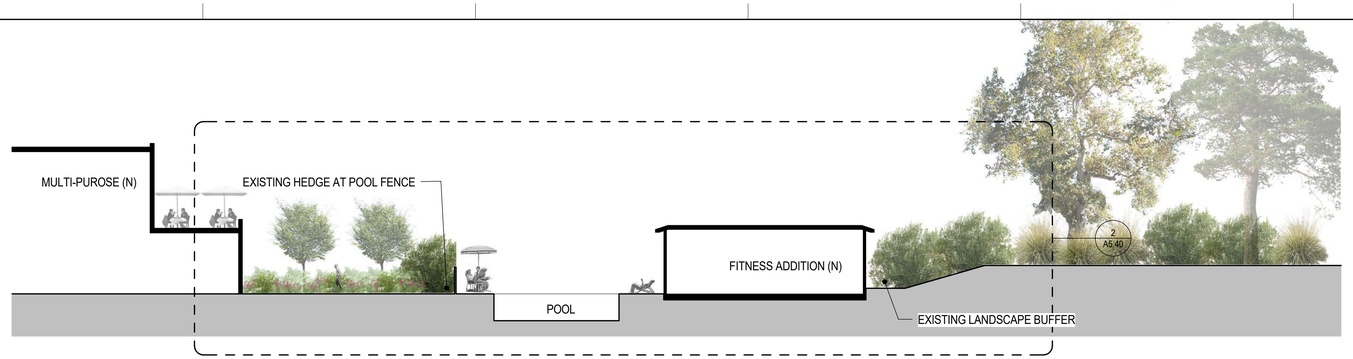

1 SITE SECTION (NORTH-SOUTH)
SCALE: 1/16" = 1'-0"

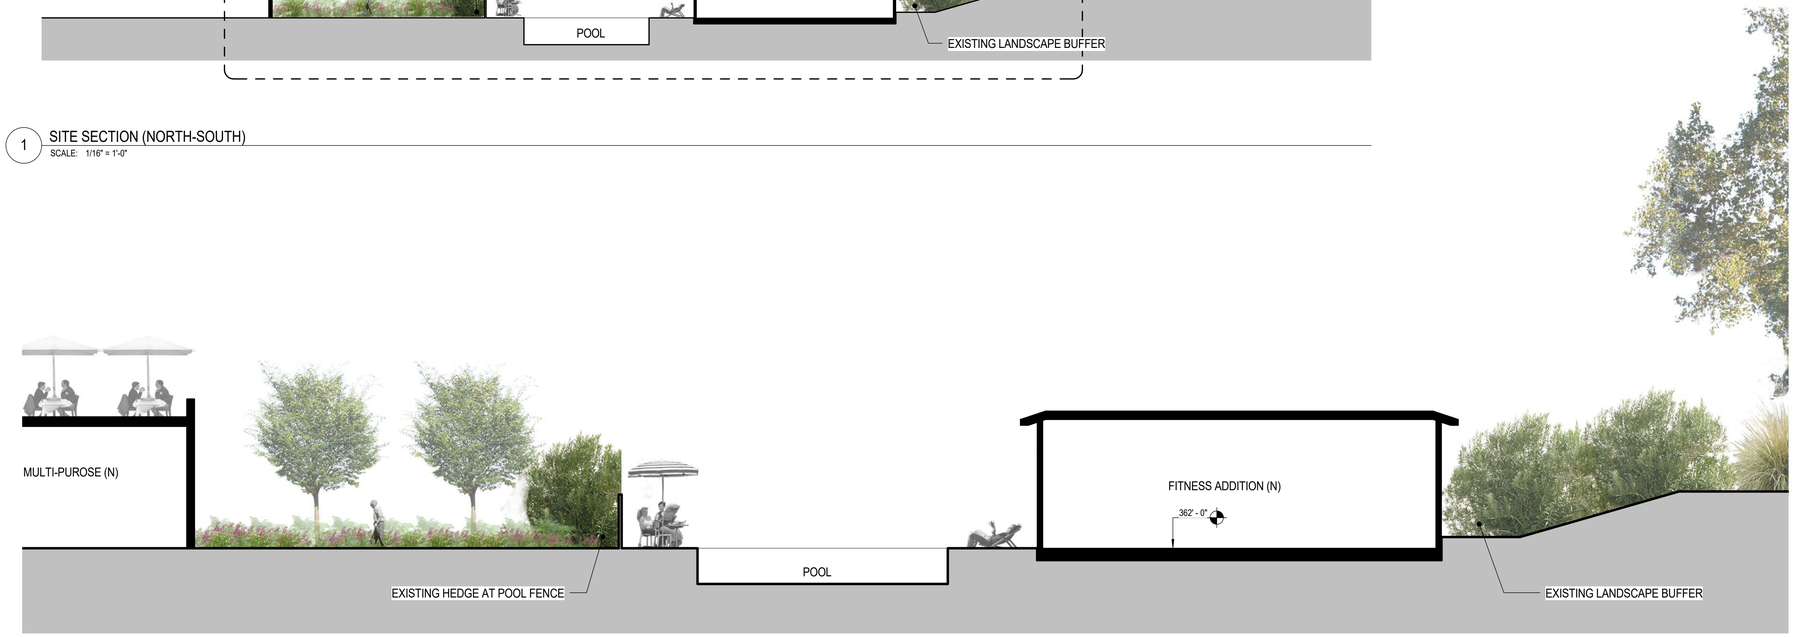

2 BUILDING SECTION - A
SCALE: 1/8" = 1'-0"

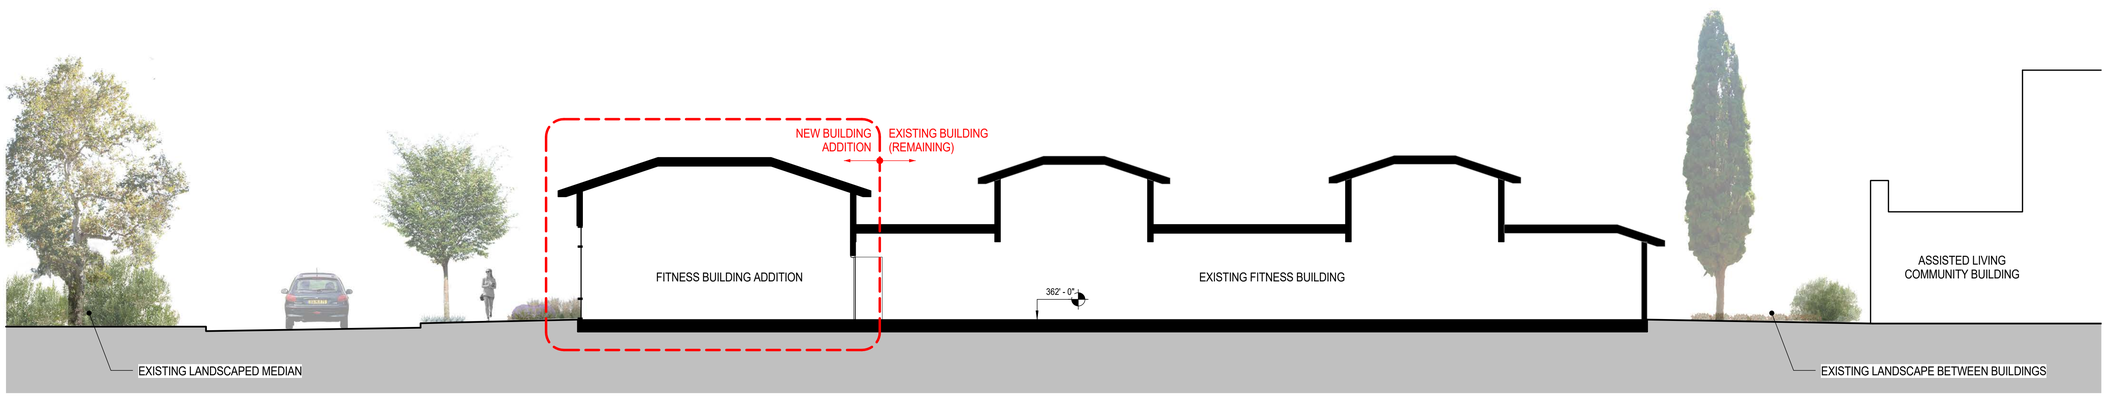

3 BUILDING SECTION - B
SCALE: 1/8" = 1'-0"

8' 0' 8' 16'
GRAPHIC SCALE: 1/8" = 1'-0"

THE FORUM AT RANCHO SAN ANTONIO MASTER PLAN

FITNESS RENOVATION AND ADDITION

SMITHGROUP JJR

301 BATTERY STREET
7TH FLOOR
SAN FRANCISCO, CA 94111
415.227.0100
www.smithgroupjjr.com

ISSUED FOR	REV	DATE
SITE PLAN REVIEW SUBMITTAL		16 DEC 2016

SEALS AND SIGNATURES

NOT FOR CONSTRUCTION

KEYPLAN

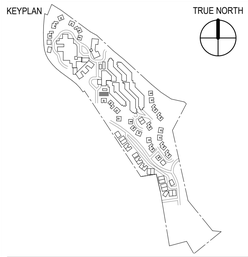

TRUE NORTH

SHEET TITLE

SITE AND BUILDING SECTIONS

PROJECT NUMBER 21371.004

SHEET NUMBER A5.40

Plot Date: 12/15/2016 1:30:25 PM Author

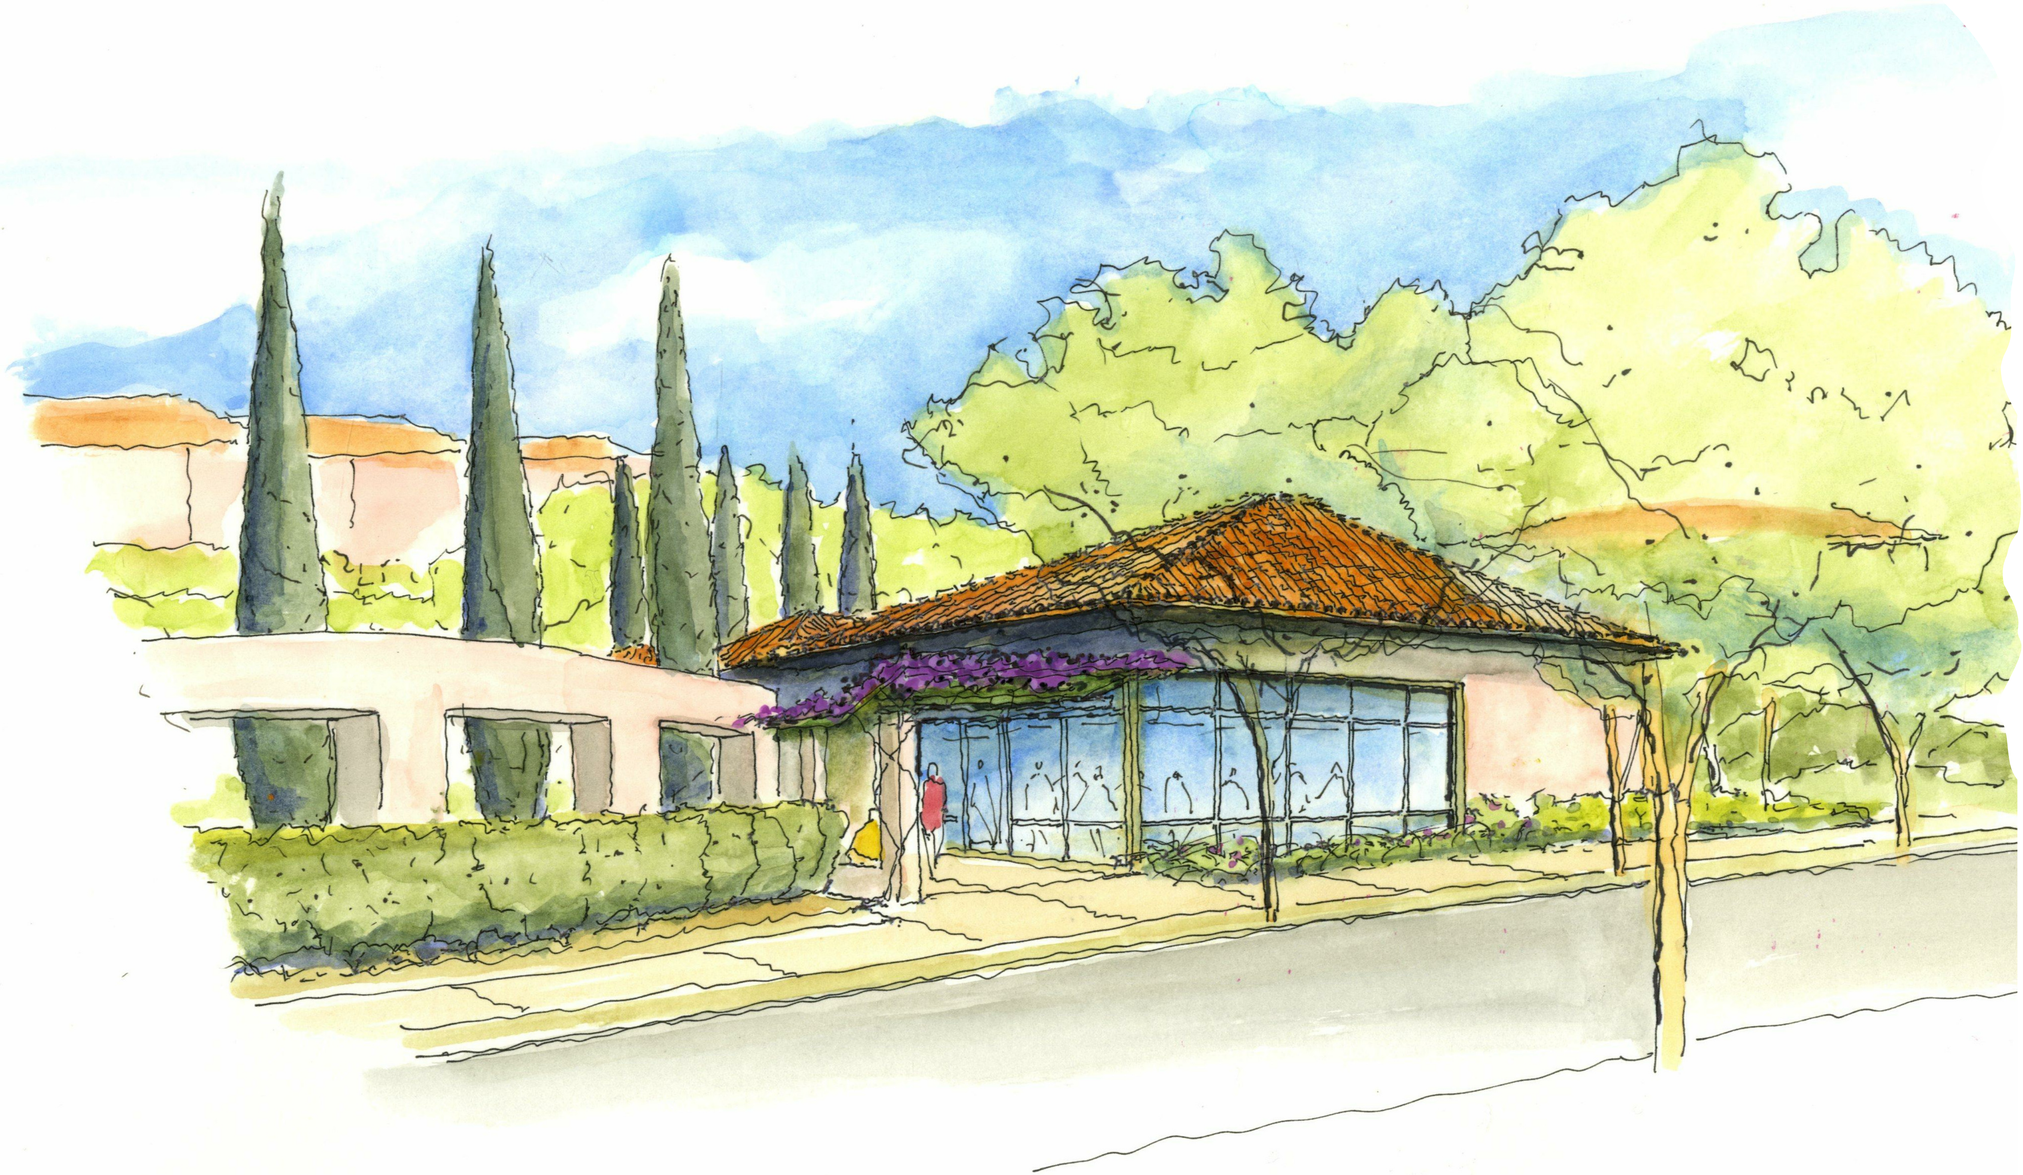

1 SOUTH-EAST PERSPECTIVE
SCALE: NOT TO SCALE

THE FORUM AT RANCHO SAN ANTONIO MASTER PLAN

FITNESS RENOVATION AND ADDITION

SMITHGROUP JJR

301 BATTERY STREET
7TH FLOOR
SAN FRANCISCO, CA 94111
415.227.0100
www.smithgroupjjr.com

ISSUED FOR	REV	DATE
SITE PLAN REVIEW SUBMITTAL		16 DEC 2016

SEALS AND SIGNATURES

NOT FOR CONSTRUCTION

KEYPLAN

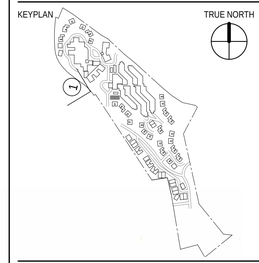

TRUE NORTH

SHEET TITLE

PERSPECTIVES

21371.004
PROJECT NUMBER

A5.50
SHEET NUMBER

Plot Date: 12/15/2016 10:54:42 AM Author

METAL TRELLIS

STUCCO - FIELD

ROOF TILES (MATCH EXISTING)

 

STUCCO - ACCENT

STONE CLADDING

METAL AND WINDOW FRAMES

THE FORUM AT RANCHO SAN ANTONIO MASTER PLAN

FITNESS RENOVATION AND ADDITION

SMITHGROUP JJR

301 BATTERY STREET
7TH FLOOR
SAN FRANCISCO, CA 94111
415.227.0100
www.smithgroupjjr.com

ISSUED FOR	REV	DATE
SITE PLAN REVIEW SUBMITTAL		*16 DEC 2016*

SEALS AND SIGNATURES

NOT FOR CONSTRUCTION

KEYPLAN

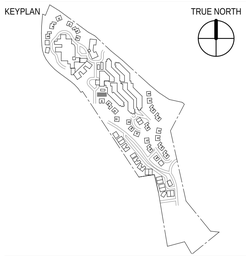

TRUE NORTH

SHEET TITLE

MATERIALS

PROJECT NUMBER

21371.004

SHEET NUMBER

A5.60

Plot Date: 12/15/2016 10:55:10 AM Author