7

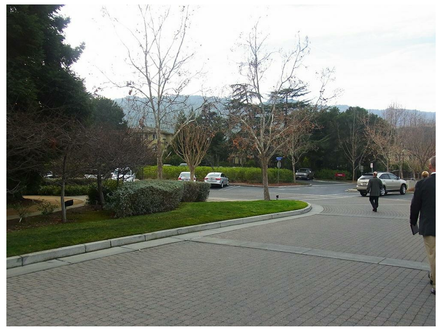

5

3

1

8

6

4

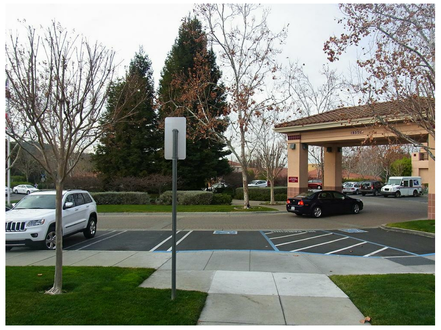

2

REFERENCE IMAGE PLAN

THE FORUM AT RANCHO SAN ANTONIO MASTER PLAN

DINING RENOVATION AND MULTIPURPOSE BUILDING

SMITHGROUP JJR

301 BATTERY STREET
7TH FLOOR
SAN FRANCISCO, CA 94111
415.227.0100
www.smithgroupjjr.com

ISSUED FOR	REV	DATE
SITE PLAN REVIEW SUBMITTAL		16 DEC 2016

SEALS AND SIGNATURES

NOT FOR CONSTRUCTION

KEYPLAN

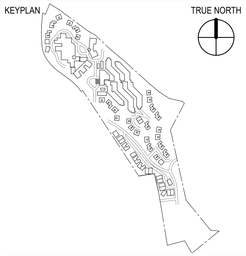

TRUE NORTH

SHEET TITLE

REFERENCE IMAGES

PROJECT NUMBER 21371.004

SHEET NUMBER A6.01

Plot Date: 12/15/2016 12:33:28 PMAuthor

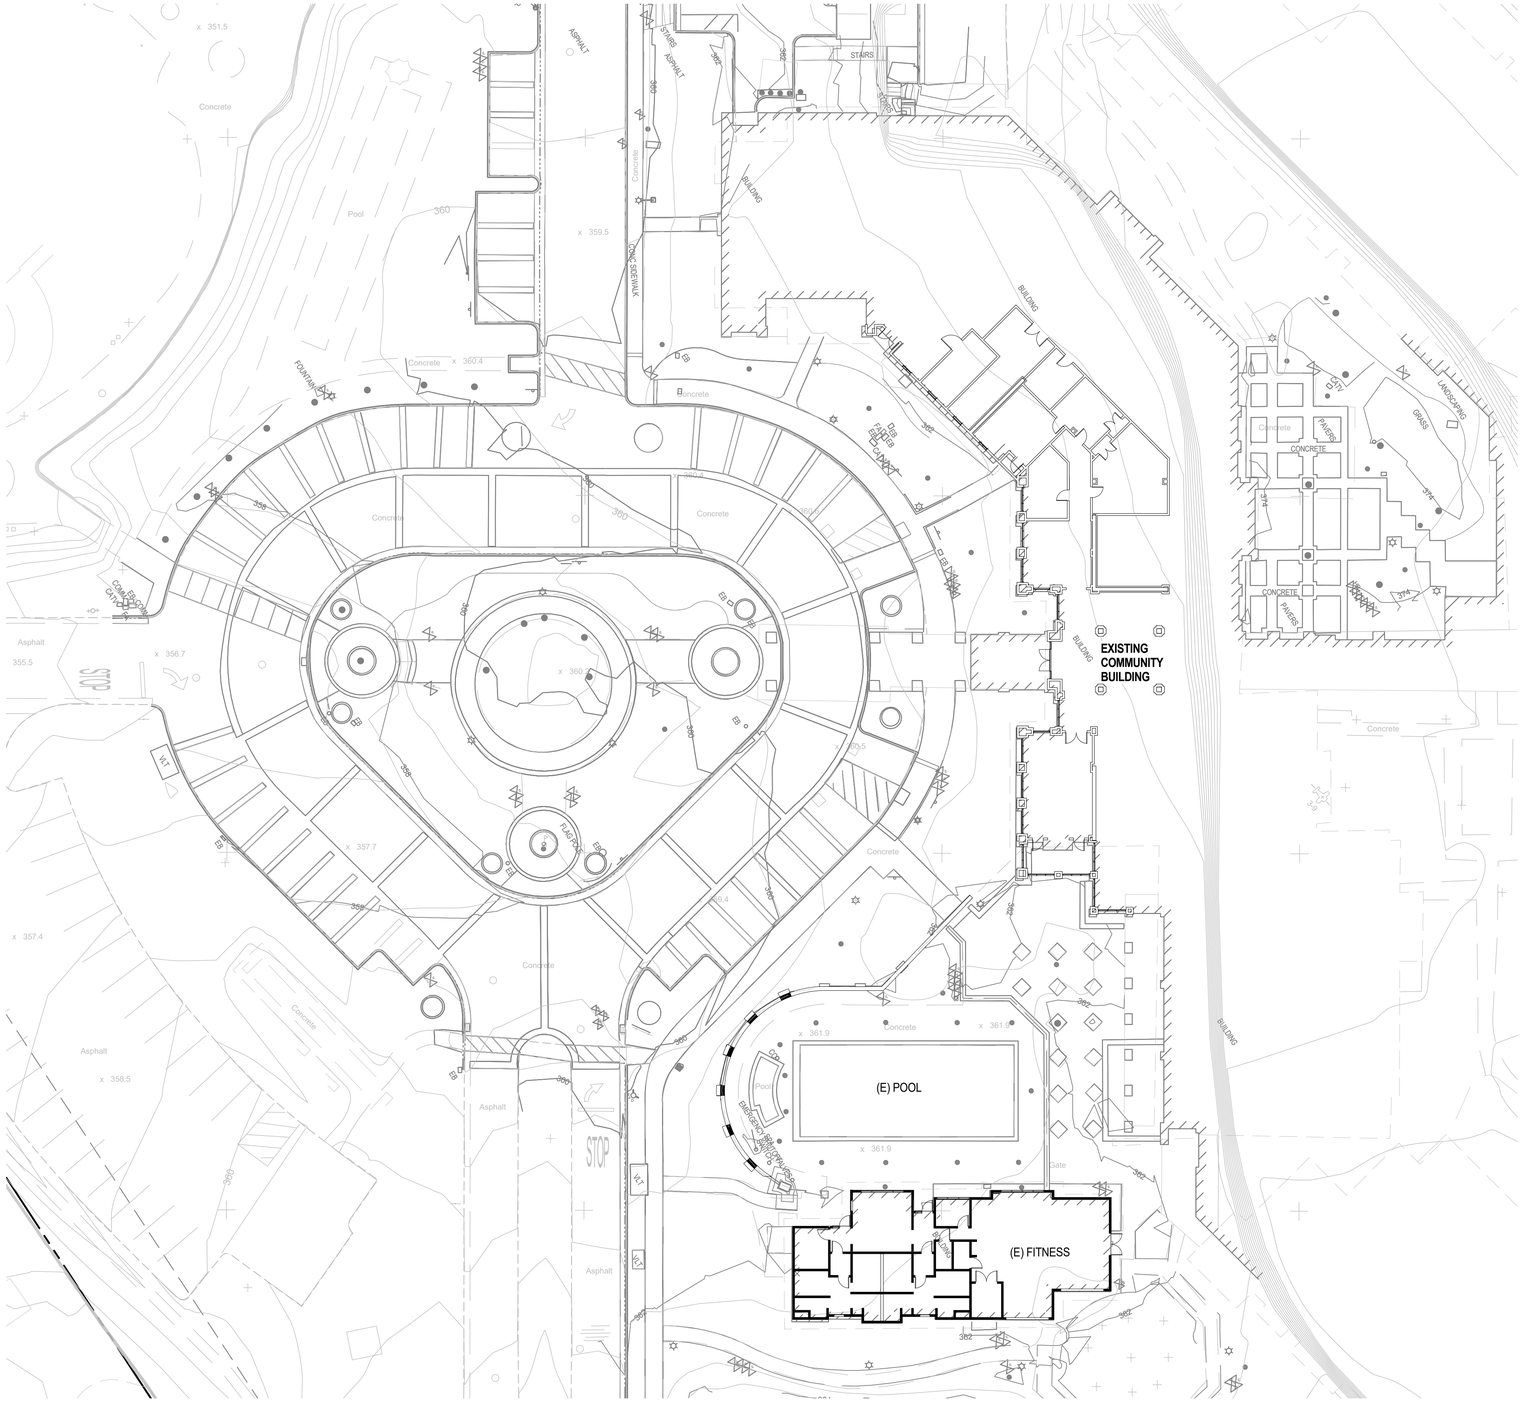

1 EXISTING SITE PLAN
SCALE: 1" = 20'-0"

0 20' 40' 60'
GRAPHIC SCALE: 1" = 20' - 0"

GENERAL SHEET NOTES

A. CIVIL DRAWINGS CONTAIN ADDITIONAL GRADING INFORMATION.

B. LANDSCAPE DRAWINGS CONTAIN SITE DESIGN INFORMATION.

THE FORUM AT RANCHO SAN ANTONIO MASTER PLAN

DINING RENOVATION AND MULTIPURPOSE BUILDING

SMITHGROUP JJR

301 BATTERY STREET
7TH FLOOR
SAN FRANCISCO, CA 94111
415.227.0100
www.smithgroupjjr.com

ISSUED FOR	REV	DATE
SITE PLAN REVIEW SUBMITTAL		16 DEC 2016

SEALS AND SIGNATURES

NOT FOR CONSTRUCTION

KEYPLAN

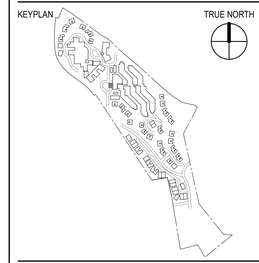

TRUE NORTH

SHEET TITLE

EXISTING SITE PLAN

PROJECT NUMBER 21371.004

SHEET NUMBER A6.10

Plot Date: 12/15/2016 12:37:01 PM Author

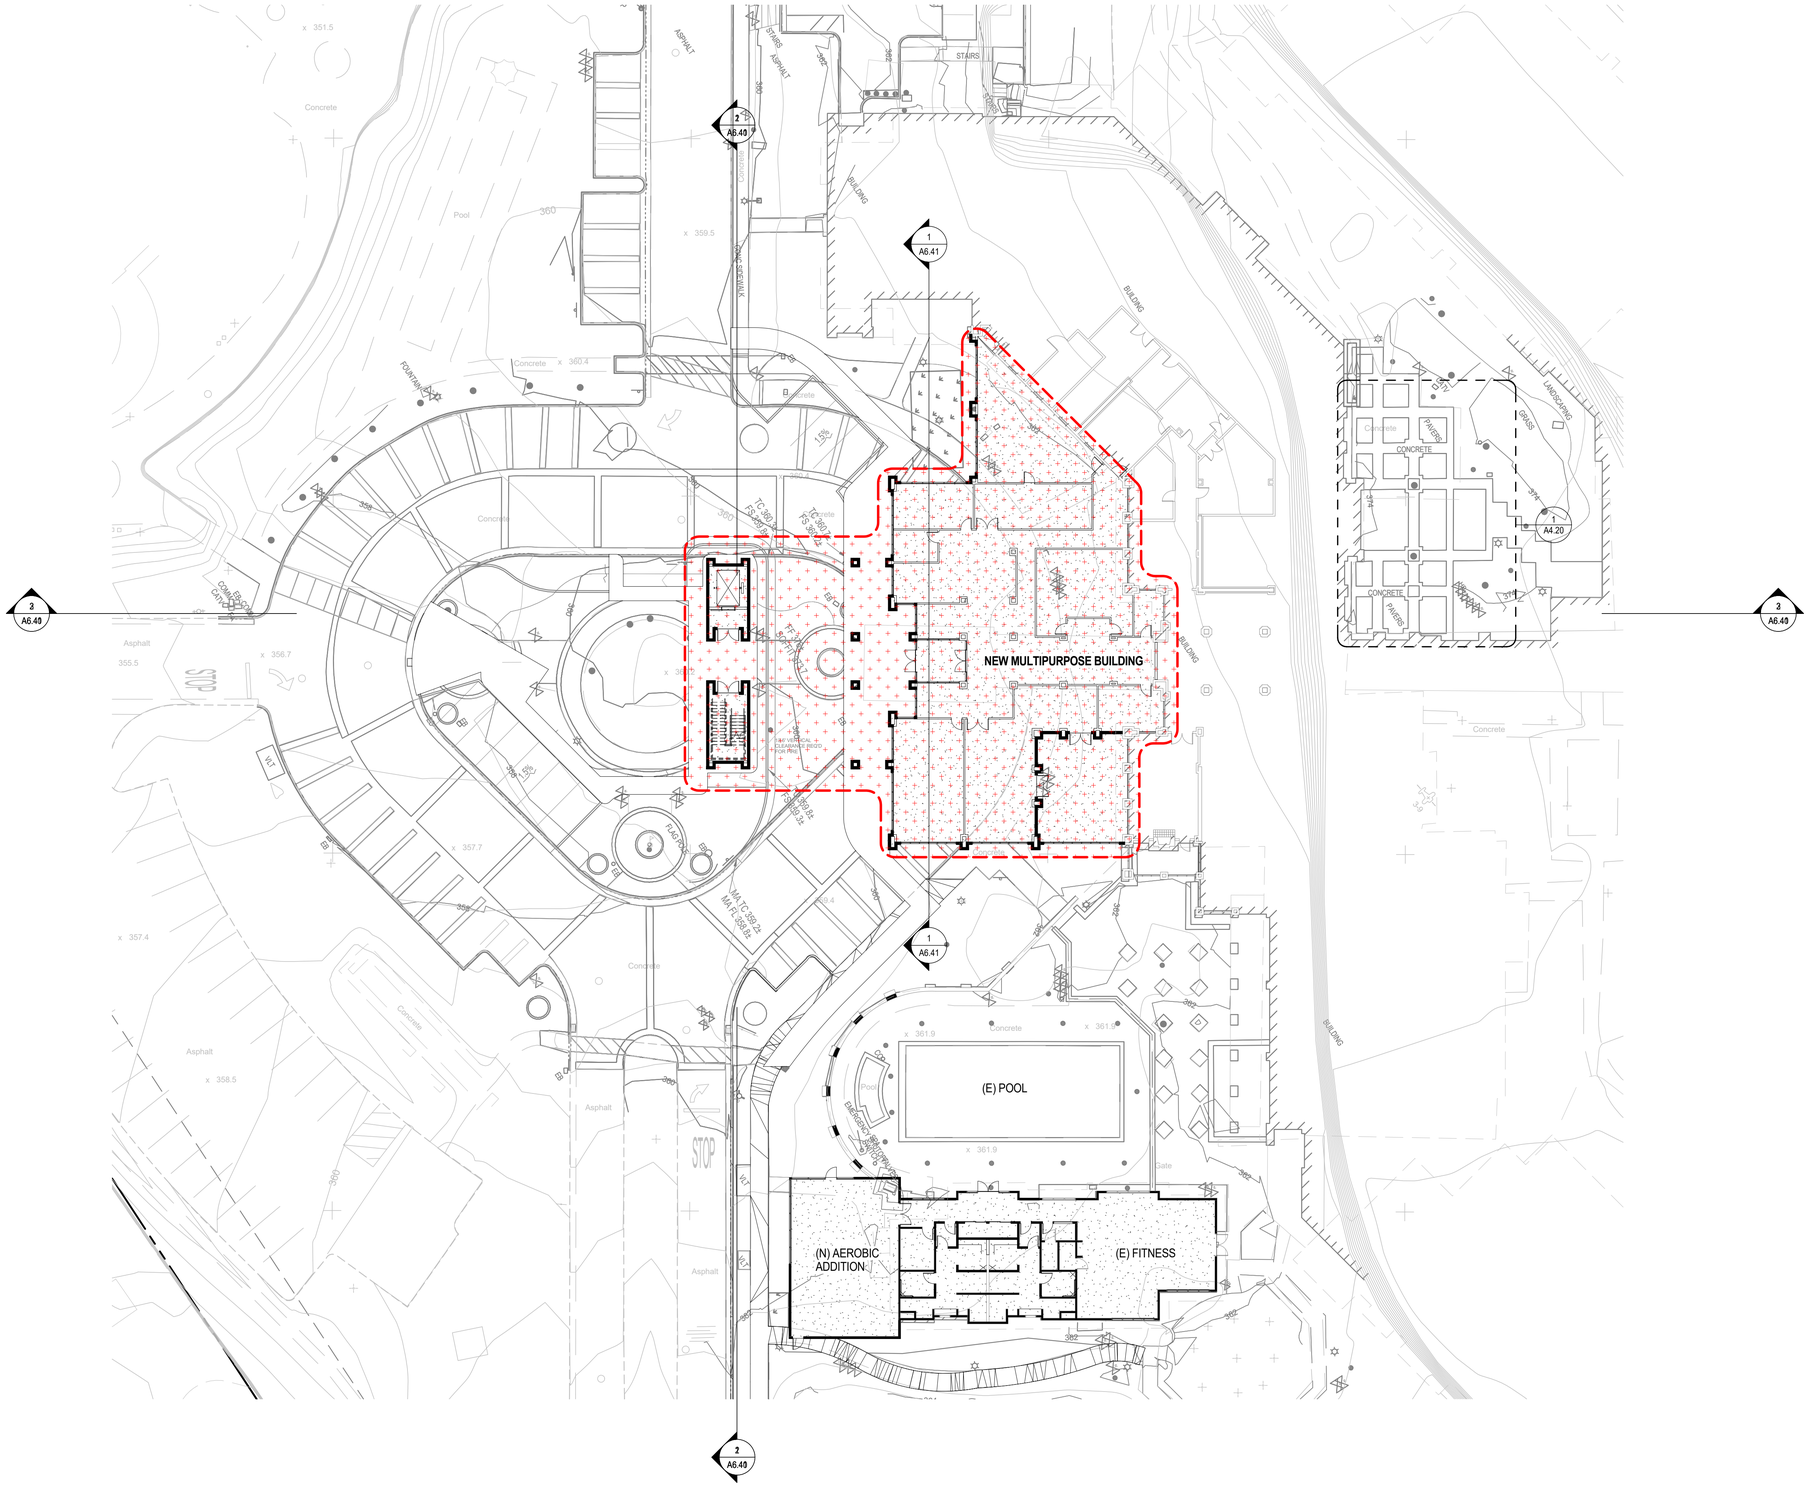

1 SITE PLAN
SCALE: 1" = 20'-0"

0 20' 40' 60'
GRAPHIC SCALE: 1" = 20' - 0"

GRAPHIC LEGEND

EXTENT OF WORK

GENERAL SHEET NOTES

A. CIVIL DRAWINGS CONTAIN ADDITIONAL GRADING INFORMATION.

B. LANDSCAPE DRAWINGS CONTAIN SITE DESIGN INFORMATION.

THE FORUM AT RANCHO SAN ANTONIO MASTER PLAN

DINING RENOVATION AND MULTIPURPOSE BUILDING

SMITHGROUP JJR

301 BATTERY STREET
7TH FLOOR
SAN FRANCISCO, CA 94111
415.227.0100
www.smithgroupjjr.com

ISSUED FOR	REV	DATE
SITE PLAN REVIEW SUBMITTAL		16 DEC 2016

SEALS AND SIGNATURES

NOT FOR CONSTRUCTION

KEYPLAN

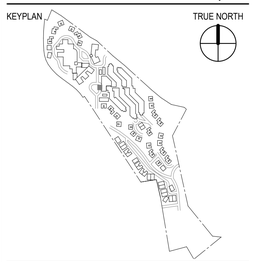

TRUE NORTH

SHEET TITLE

SITE PLAN

PROJECT NUMBER 21371.004

SHEET NUMBER A6.11

Plot Date: 12/15/2016 12:37:10 PM Author

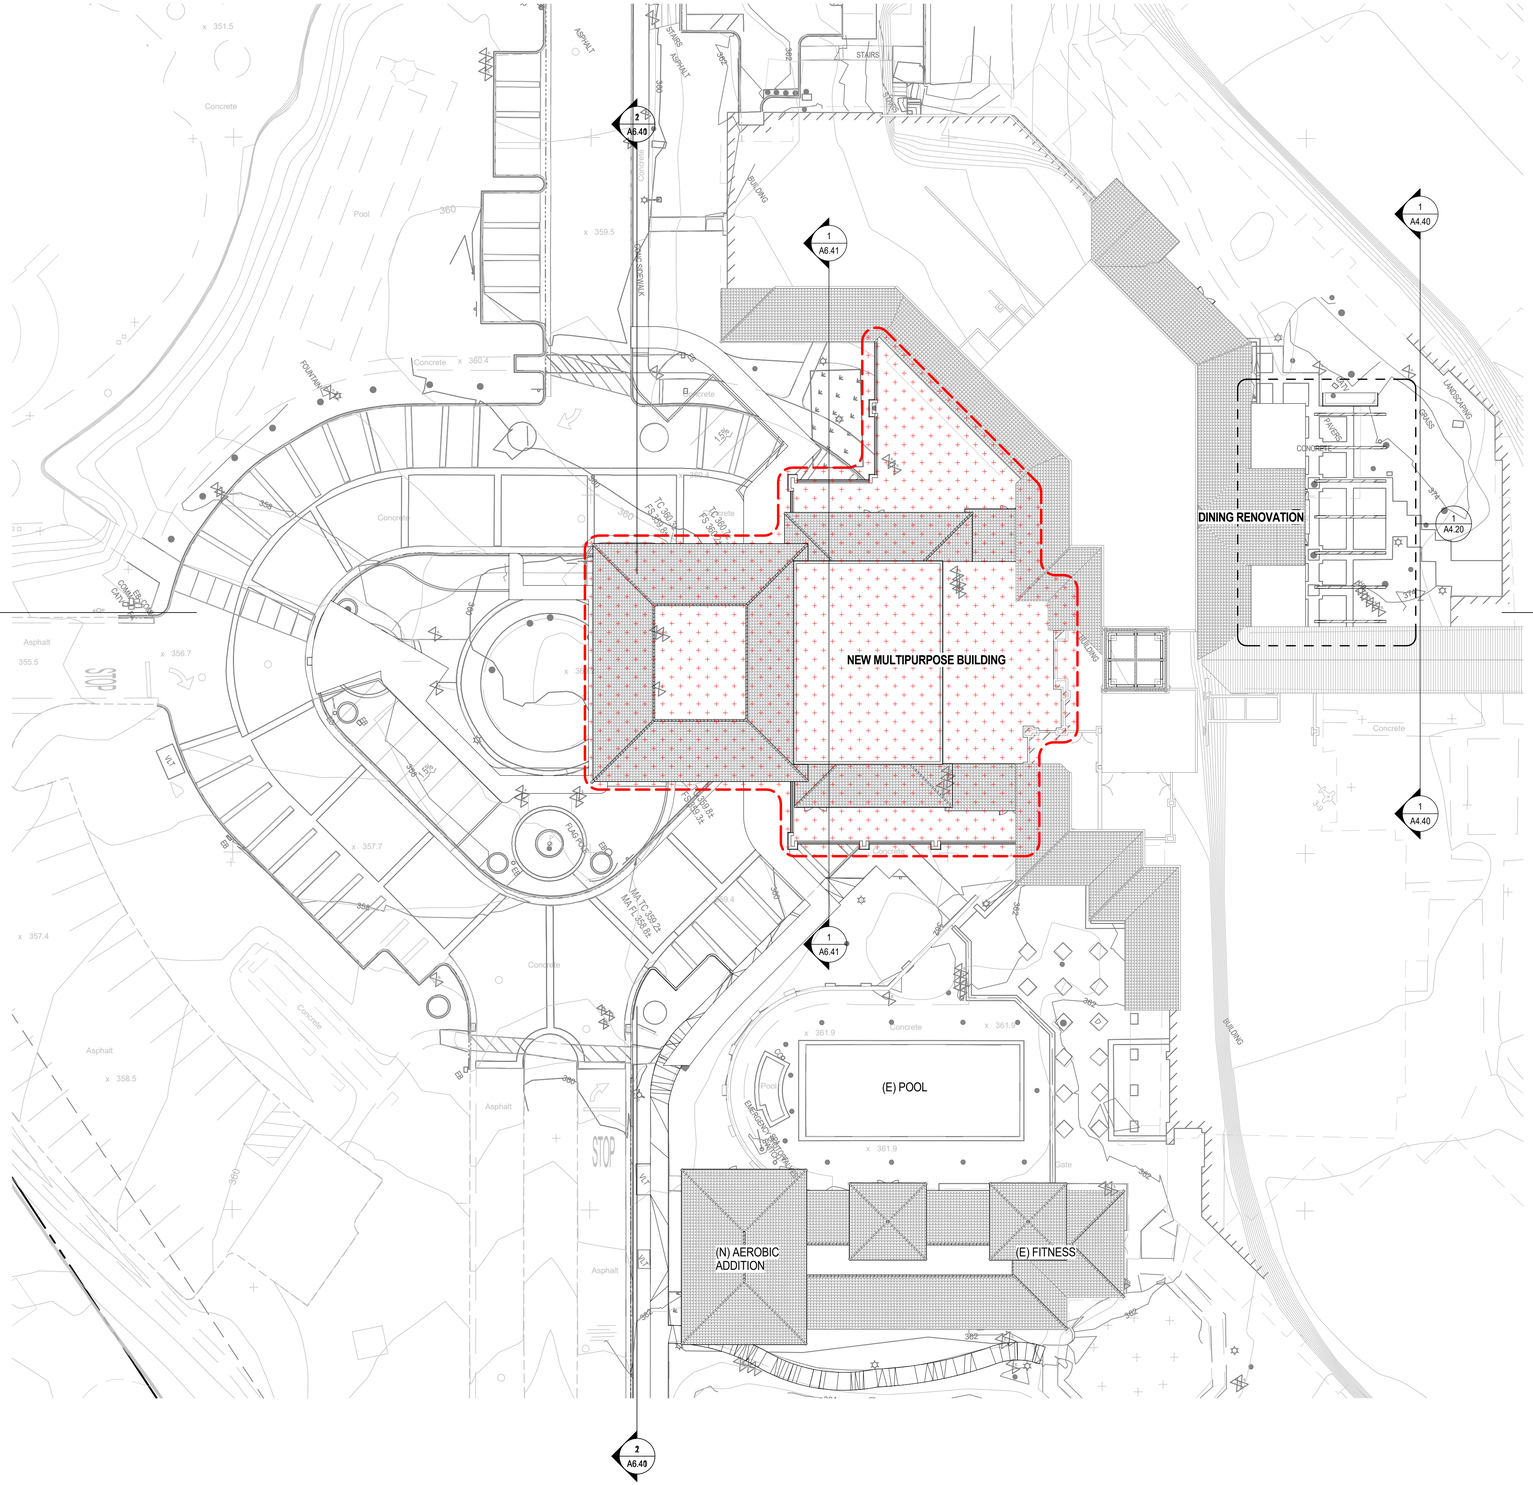

1 AERIAL PLAN
SCALE: 1" = 20'-0"

0 20' 40' 60'
GRAPHIC SCALE: 1" = 20' - 0"

GRAPHIC LEGEND

EXTENT OF WORK

GENERAL SHEET NOTES

A. CIVIL DRAWINGS CONTAIN ADDITIONAL GRADING INFORMATION.

B. LANDSCAPE DRAWINGS CONTAIN SITE DESIGN INFORMATION.

THE FORUM AT RANCHO SAN ANTONIO MASTER PLAN

DINING RENOVATION AND MULTIPURPOSE BUILDING

SMITHGROUP JJR

301 BATTERY STREET
7TH FLOOR
SAN FRANCISCO, CA 94111
415.227.0100
www.smithgroupjjr.com

ISSUED FOR	REV	DATE
SITE PLAN REVIEW SUBMITTAL		16 DEC 2016

SEALS AND SIGNATURES

NOT FOR CONSTRUCTION

KEYPLAN

TRUE NORTH

SHEET TITLE

AERIAL PLAN

PROJECT NUMBER 21371.004

SHEET NUMBER A6.12

Plot Date: 12/15/2016 12:37:45 PM Author

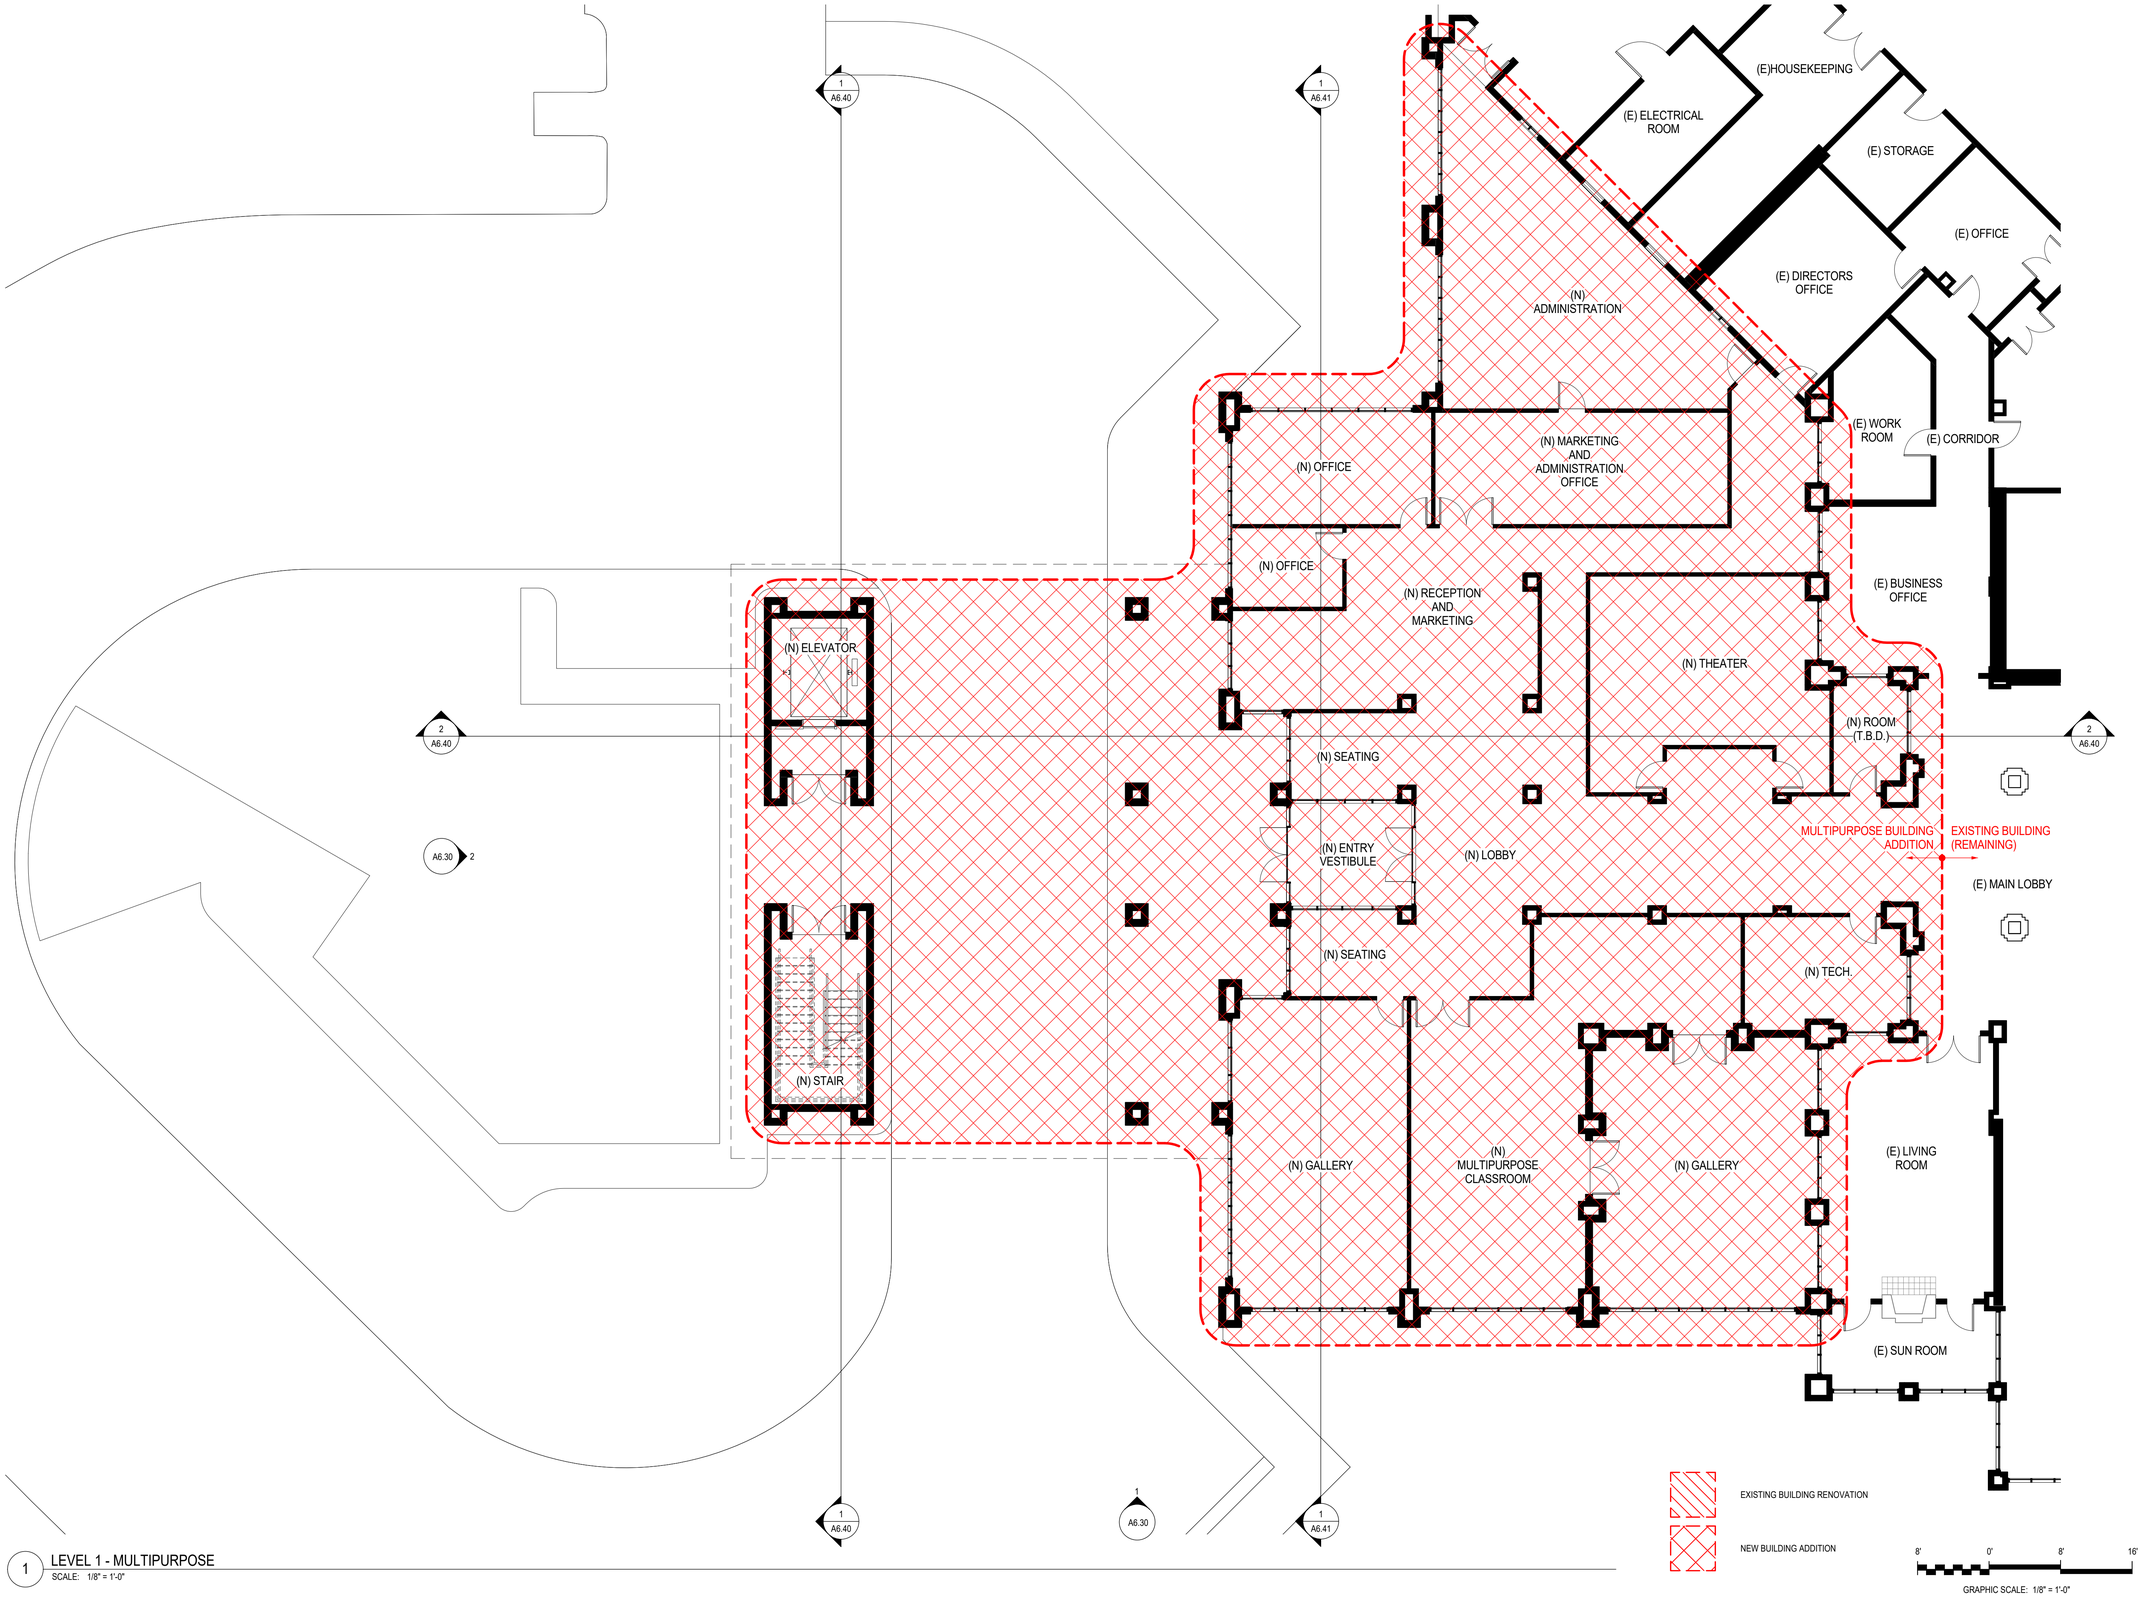

1 LEVEL 1 - MULTIPURPOSE
SCALE: 1/8" = 1'-0"

THE FORUM AT RANCHO SAN ANTONIO MASTER PLAN

DINING RENOVATION AND MULTIPURPOSE BUILDING

SMITHGROUP JJR

301 BATTERY STREET
7TH FLOOR
SAN FRANCISCO, CA 94111
415.227.0100
www.smithgroupjjr.com

ISSUED FOR	REV	DATE
SITE PLAN REVIEW SUBMITTAL		16 DEC 2016

SEALS AND SIGNATURES

NOT FOR CONSTRUCTION

KEYPLAN

TRUE NORTH

SHEET TITLE

FLOOR PLAN - LEVEL 1

PROJECT NUMBER 21371.004

SHEET NUMBER A6.20

Plot Date: 12/15/2016 12:44:07 PM Author

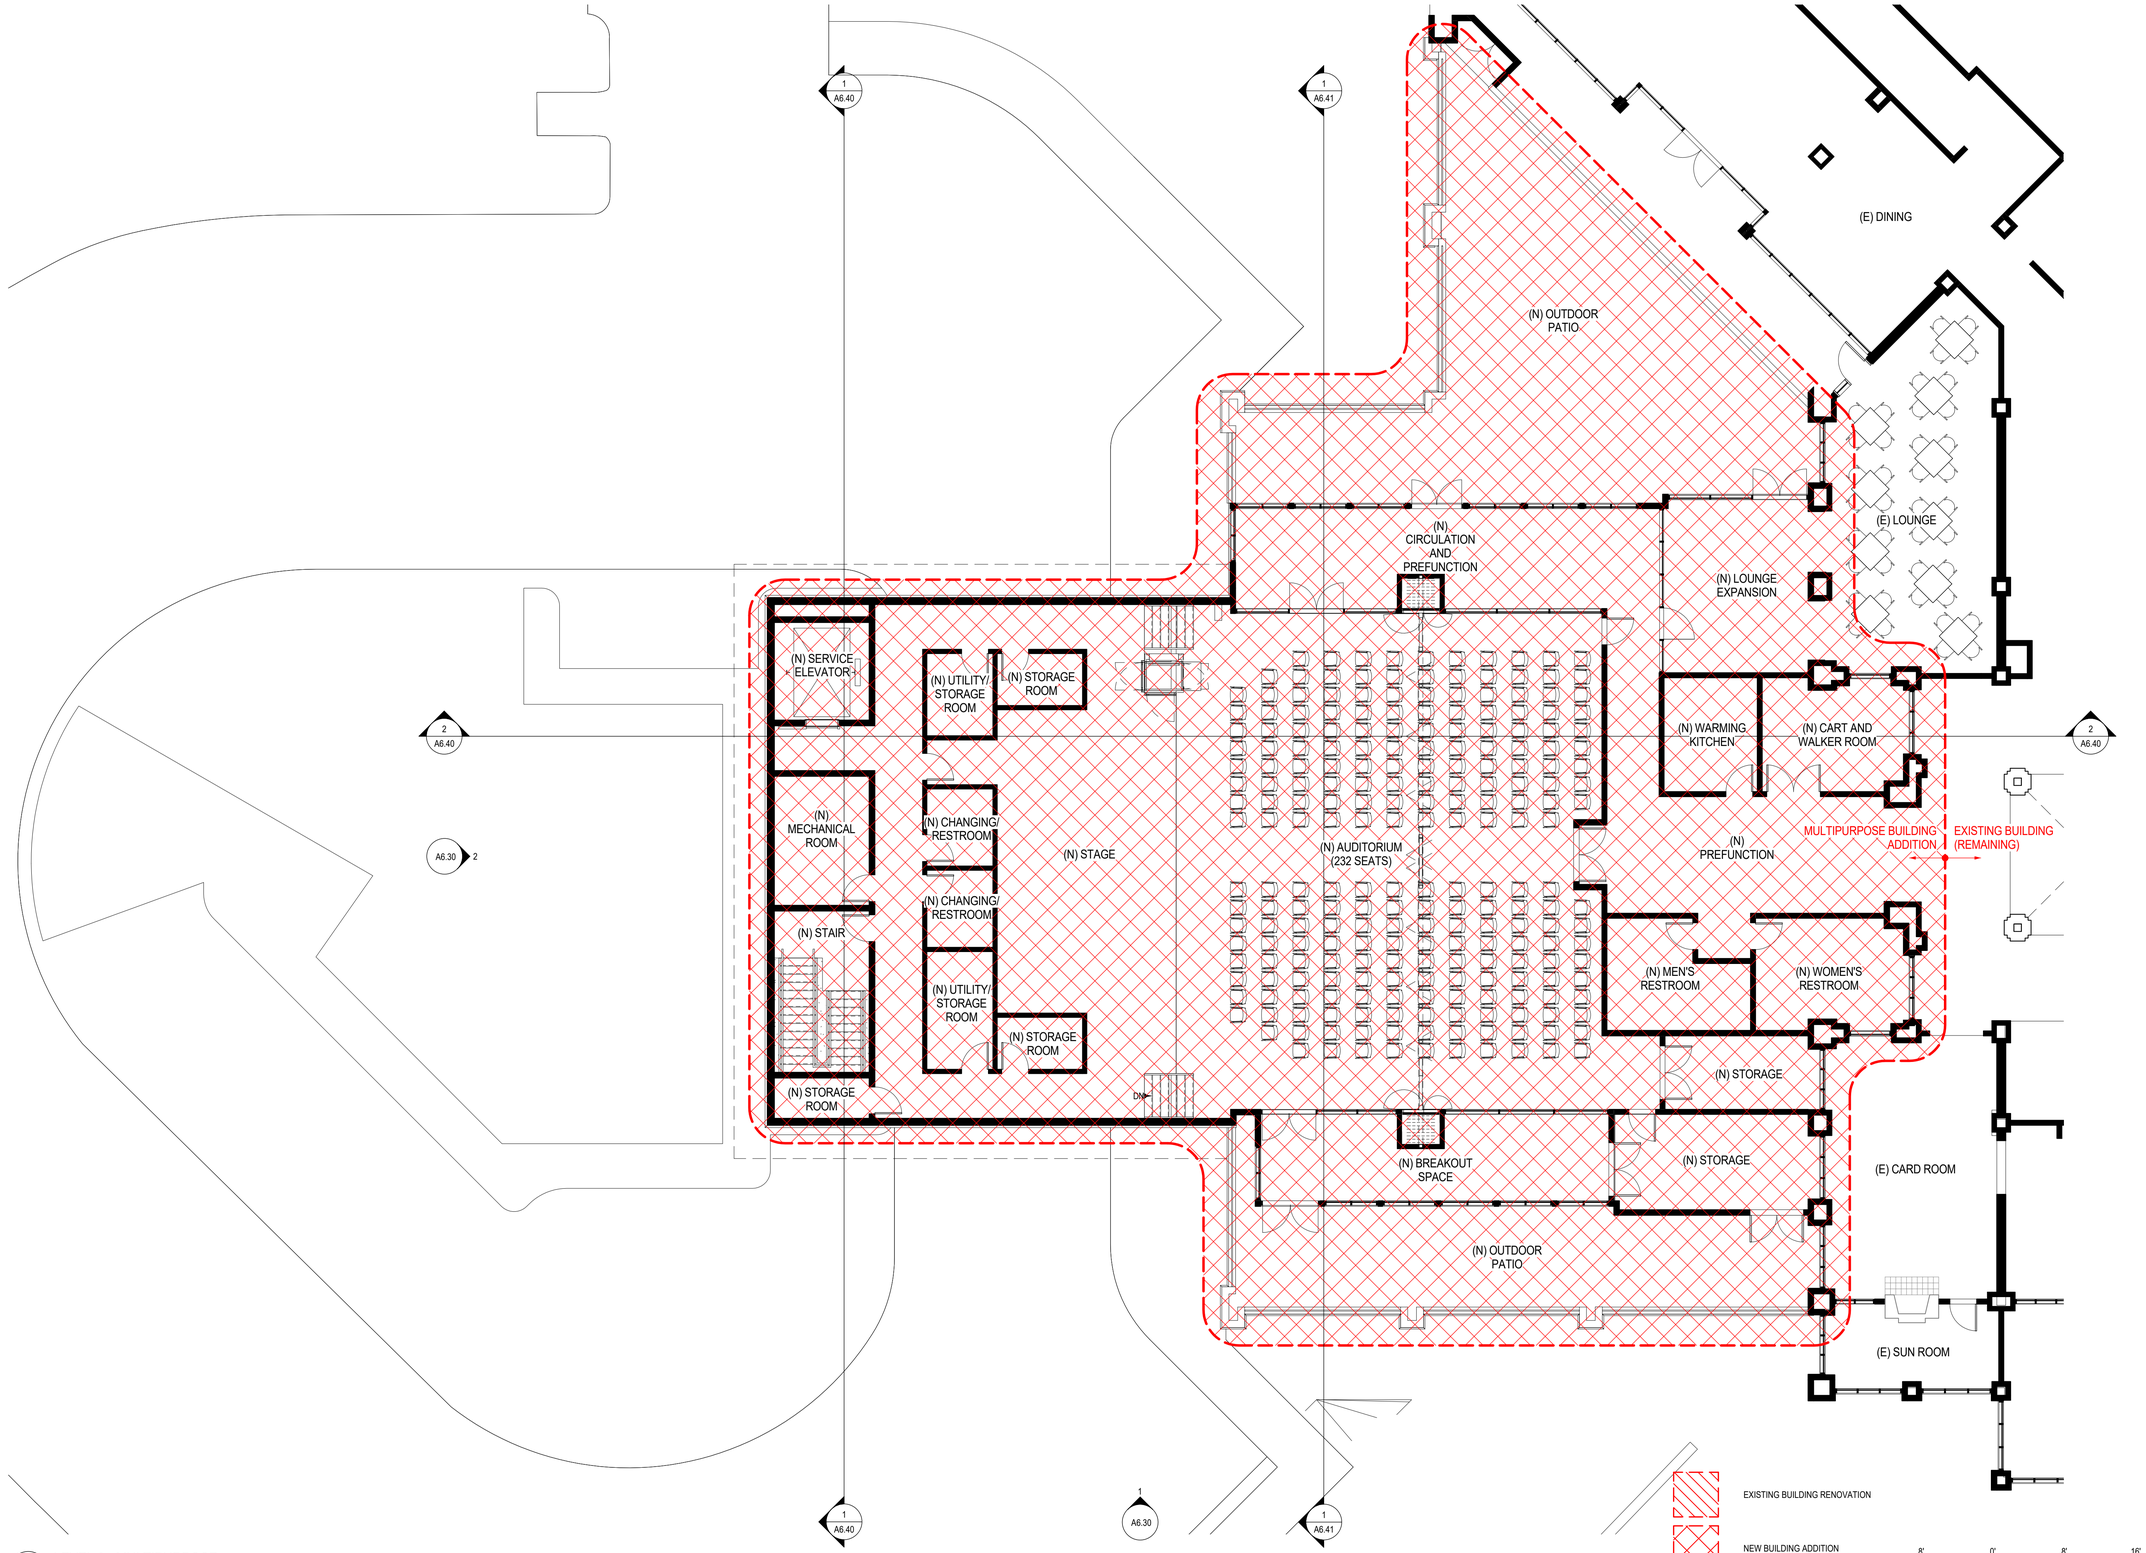

1 LEVEL 2 - MULTIPURPOSE
SCALE: 1/8" = 1'-0"

THE FORUM AT RANCHO SAN ANTONIO MASTER PLAN

DINING RENOVATION AND MULTIPURPOSE BUILDING

SMITHGROUP JJR

301 BATTERY STREET
7TH FLOOR
SAN FRANCISCO, CA 94111
415.227.0100
www.smithgroupjjr.com

ISSUED FOR	REV	DATE
SITE PLAN REVIEW SUBMITTAL		16 DEC 2016

SEALS AND SIGNATURES

NOT FOR CONSTRUCTION

KEYPLAN

TRUE NORTH

SHEET TITLE

FLOOR PLAN - LEVEL 2

PROJECT NUMBER 21371.004

SHEET NUMBER A6.21

Plot Date: 12/15/2016 12:44:19 PM Author

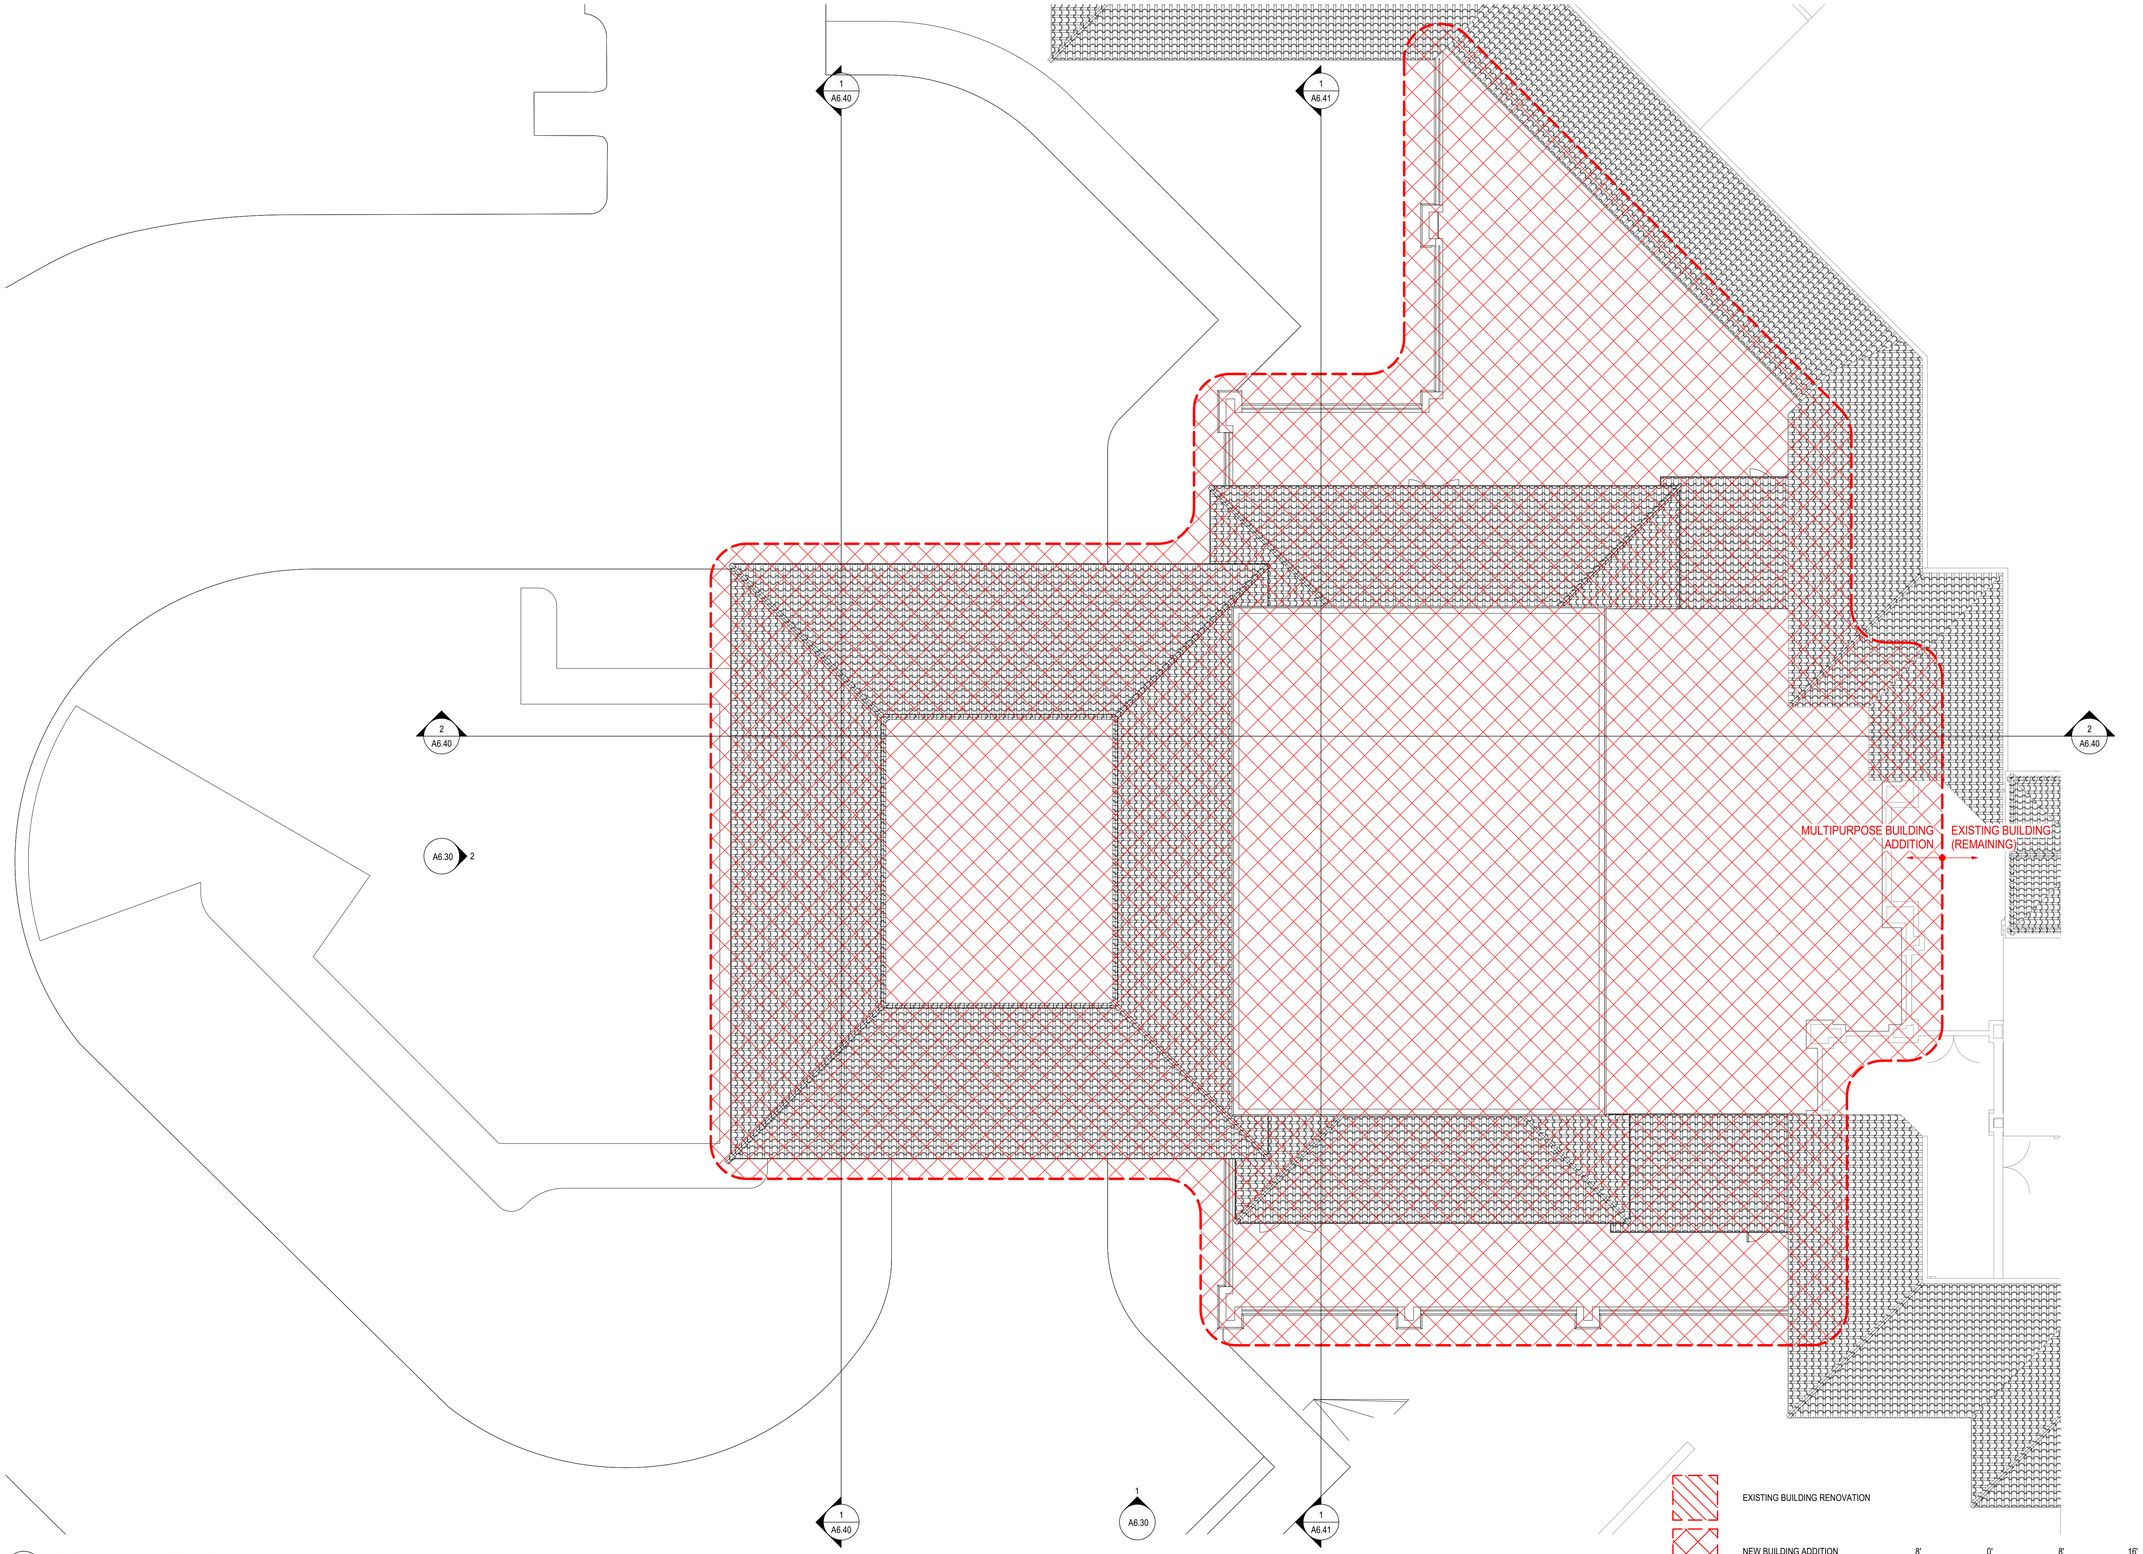

1 LEVEL ROOF - MULTIPURPOSE
SCALE: 1/8" = 1'-0"

THE FORUM AT RANCHO SAN ANTONIO MASTER PLAN

DINING RENOVATION AND MULTIPURPOSE BUILDING

SMITHGROUP JJR

301 BATTERY STREET
7TH FLOOR
SAN FRANCISCO, CA 94111
415.227.0100
www.smithgroupjjr.com

ISSUED FOR	REV	DATE
SITE PLAN REVIEW SUBMITTAL		*16 DEC 2016*

SEALS AND SIGNATURES

NOT FOR CONSTRUCTION

KEYPLAN

TRUE NORTH

SHEET TITLE

ROOF PLAN

PROJECT NUMBER

21371.004

SHEET NUMBER

A6.22

Plot Date: 12/15/2016 12:44:48 PM Author

*SEE SHEET A6.60 FOR MATERIALS BOARD

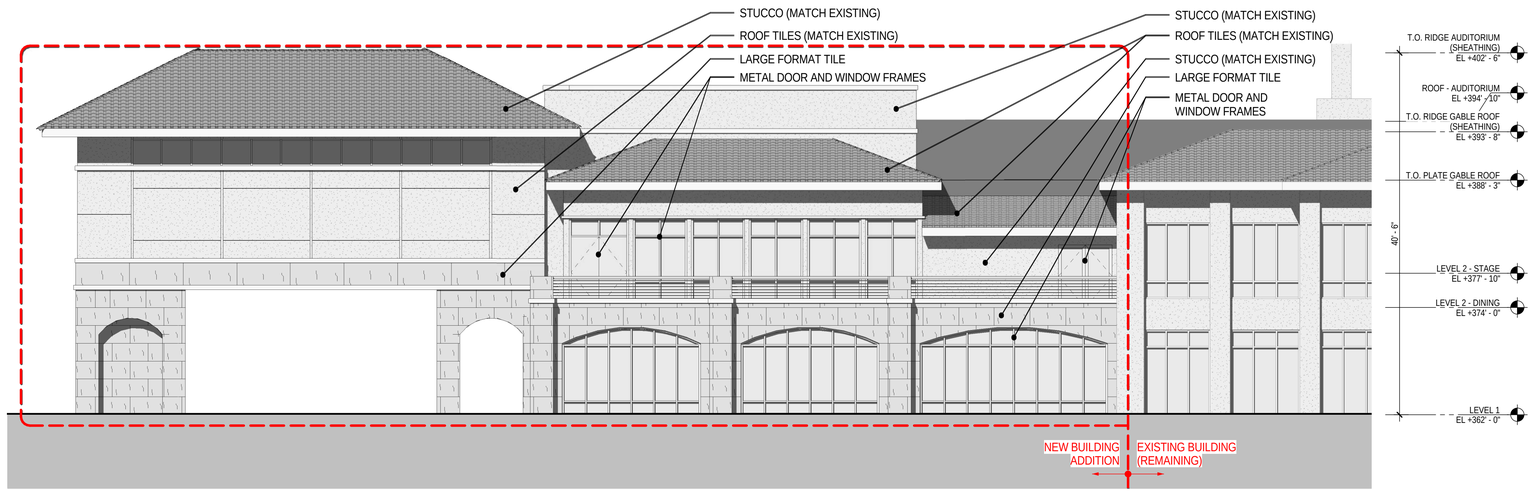

1 MULTIPURPOSE - SOUTH ELEVATION - ILLUSTRATIVE
SCALE: 1/8" = 1'-0"

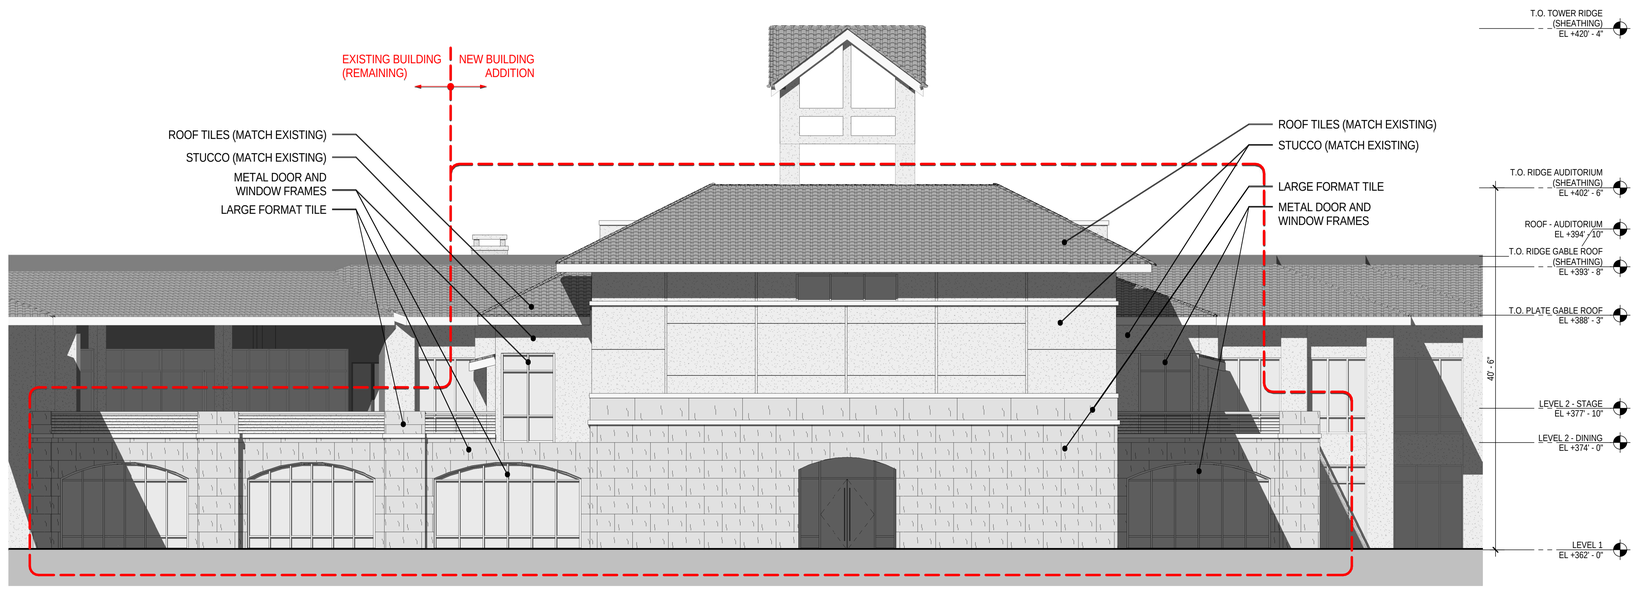

2 MULTIPURPOSE - WEST ELEVATION - ILLUSTRATIVE
SCALE: 1/8" = 1'-0"

8' 0' 8' 16'
GRAPHIC SCALE: 1/8" = 1'-0"

THE FORUM AT RANCHO SAN ANTONIO MASTER PLAN

DINING RENOVATION AND MULTIPURPOSE BUILDING

SMITHGROUP JJR

301 BATTERY STREET
7TH FLOOR
SAN FRANCISCO, CA 94111
415.227.0100
www.smithgroupjjr.com

ISSUED FOR	REV	DATE
SITE PLAN REVIEW SUBMITTAL		16 DEC 2016

SEALS AND SIGNATURES

NOT FOR CONSTRUCTION

KEYPLAN

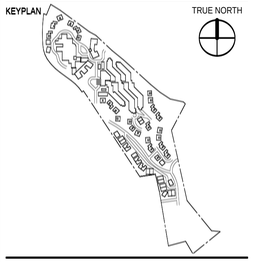

SHEET TITLE

ILLUSTRATIVE ELEVATIONS

PROJECT NUMBER 21371.004

SHEET NUMBER A6.30

Plot Date: 12/15/2016 12:31:32 PM Author

*SEE SHEET A6.60 FOR MATERIALS BOARD

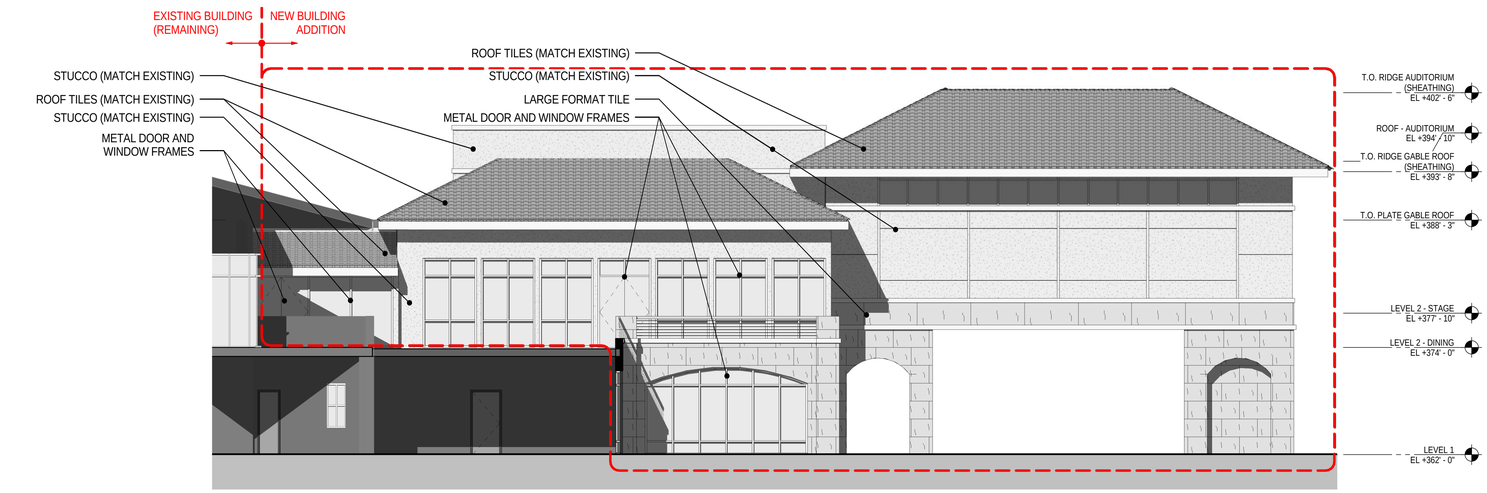

1 MULTIPURPOSE - NORTH ELEVATION - ILLUSTRATIVE
SCALE: 1/8" = 1'-0"

8' 0' 8' 16'
GRAPHIC SCALE: 1/8" = 1'-0"

THE FORUM AT RANCHO SAN ANTONIO MASTER PLAN

DINING RENOVATION AND MULTIPURPOSE BUILDING

SMITHGROUP JJR

301 BATTERY STREET
7TH FLOOR
SAN FRANCISCO, CA 94111
415.227.0100
www.smithgroupjjr.com

ISSUED FOR	REV	DATE
SITE PLAN REVIEW SUBMITTAL		16 DEC 2016

SEALS AND SIGNATURES

NOT FOR CONSTRUCTION

KEYPLAN

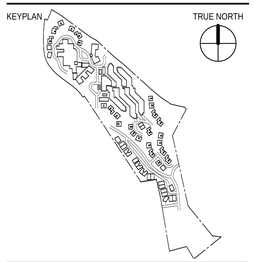

TRUE NORTH

SHEET TITLE

ILLUSTRATIVE ELEVATIONS

PROJECT NUMBER 21371.004

SHEET NUMBER A6.31

Plot Date: 12/15/2016 12:31:03 PM Author

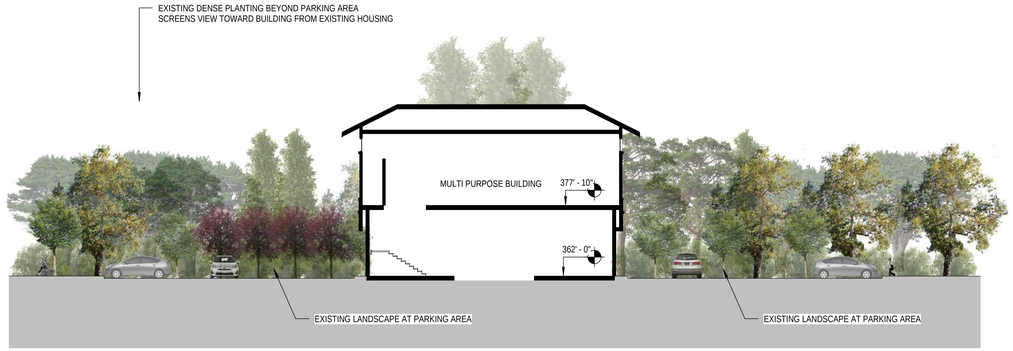

1 SITE SECTION - (NORTH-SOUTH)
SCALE: 1/16" = 1'-0"

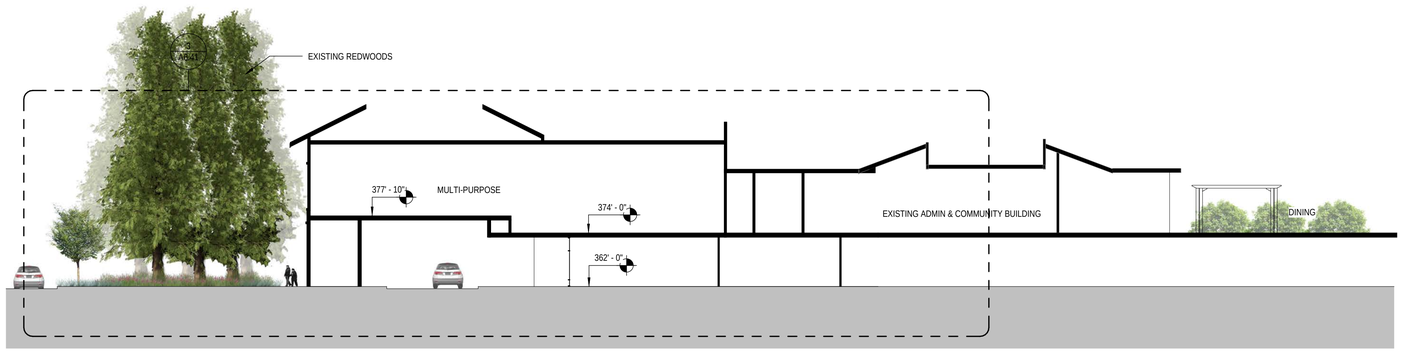

2 SITE SECTION (EAST-WEST)
SCALE: 1/16" = 1'-0"

8' 0' 8' 16'
GRAPHIC SCALE: 1/8" = 1'-0"

THE FORUM AT RANCHO SAN ANTONIO MASTER PLAN

DINING RENOVATION AND MULTIPURPOSE BUILDING

SMITHGROUP JJR

301 BATTERY STREET
7TH FLOOR
SAN FRANCISCO, CA 94111
415.227.0100
www.smithgroupjjr.com

ISSUED FOR	REV	DATE
SITE PLAN REVIEW SUBMITTAL		*16 DEC 2016*

SEALS AND SIGNATURES

NOT FOR CONSTRUCTION

KEYPLAN

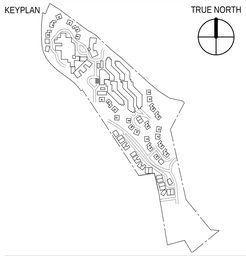

TRUE NORTH

SHEET TITLE

SITE SECTIONS

PROJECT NUMBER 21371.004

SHEET NUMBER A6.40

Plot Date: 12/15/2016 1:23:01 PM Author

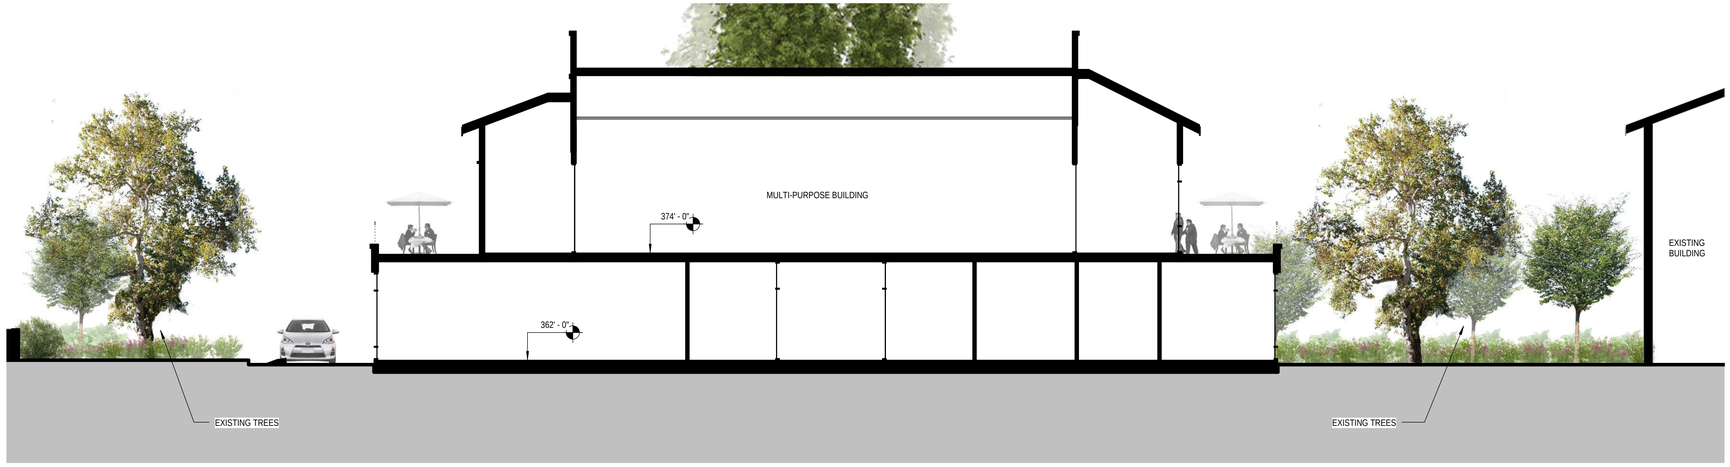

1 BUILDING SECTION - B
SCALE: 1/8" = 1'-0"

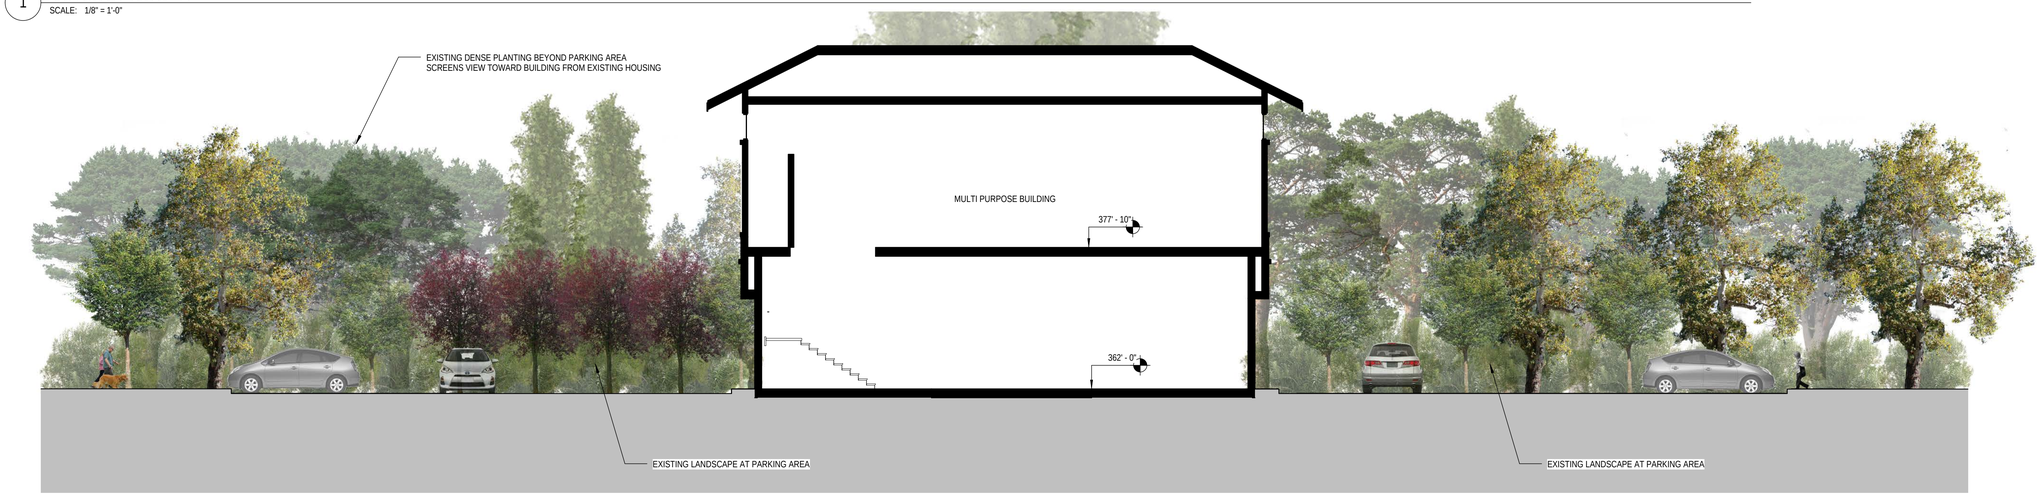

2 BUILDING SECTION - C
SCALE: 1/8" = 1'-0"

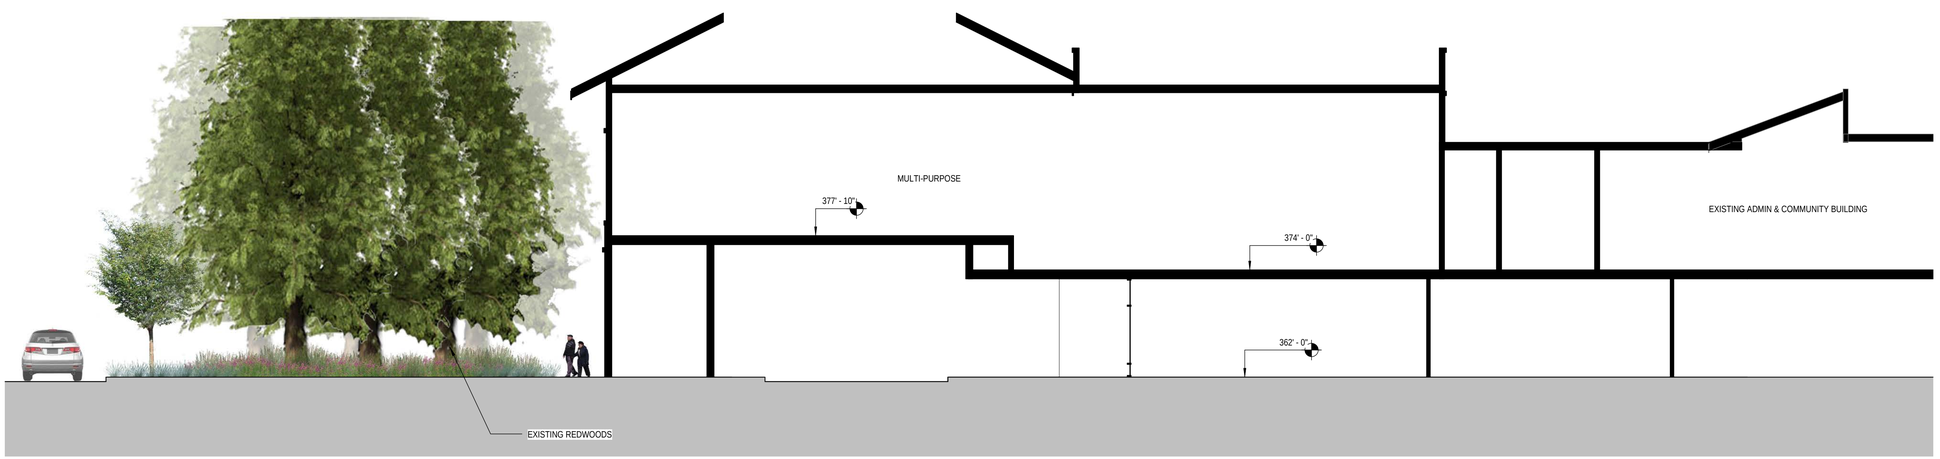

3 BUILDING SECTION - D
SCALE: 1/8" = 1'-0"

8' 0' 8' 16'
GRAPHIC SCALE: 1/8" = 1'-0"

THE FORUM AT RANCHO SAN ANTONIO MASTER PLAN

DINING RENOVATION AND MULTIPURPOSE BUILDING

SMITHGROUP JJR

301 BATTERY STREET
7TH FLOOR
SAN FRANCISCO, CA 94111
415.227.0100
www.smithgroupjjr.com

ISSUED FOR	REV	DATE
SITE PLAN REVIEW SUBMITTAL		16 DEC 2016

SEALS AND SIGNATURES

NOT FOR CONSTRUCTION

KEYPLAN

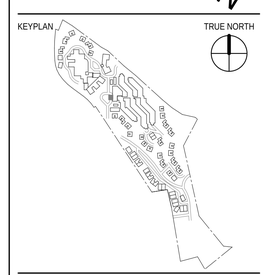

TRUE NORTH

SHEET TITLE

BUILDING SECTIONS

PROJECT NUMBER 21371.004

SHEET NUMBER A6.41

Plot Date: 12/15/2016 11:57:06 AM Author

1 SOUTH PERSPECTIVE
SCALE: NOT TO SCALE

THE FORUM AT RANCHO SAN ANTONIO MASTER PLAN

DINING RENOVATION AND MULTIPURPOSE BUILDING

SMITHGROUP JJR

301 BATTERY STREET
7TH FLOOR
SAN FRANCISCO, CA 94111
415.227.0100
www.smithgroupjjr.com

ISSUED FOR	REV	DATE
SITE PLAN REVIEW SUBMITTAL		16 DEC 2016

SEALS AND SIGNATURES

NOT FOR CONSTRUCTION

KEYPLAN

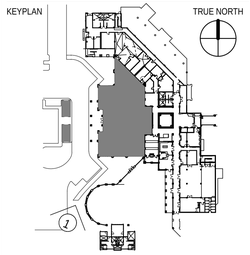

SHEET TITLE

PERSPECITVES

21371.004
PROJECT NUMBER

A6.50
SHEET NUMBER

Plot Date: 12/15/2016 1:21:58 PM Author

METAL TRELLIS

STUCCO - FIELD

ROOF TILES (MATCH EXISTING)

 

STUCCO - ACCENT

LARGE FORMAT TILE

METAL AND WINDOW FRAMES

THE FORUM AT RANCHO SAN ANTONIO MASTER PLAN

DINING RENOVATION AND MULTIPURPOSE BUILDING

SMITHGROUP JJR

301 BATTERY STREET
7TH FLOOR
SAN FRANCISCO, CA 94111
415.227.0100
www.smithgroupjjr.com

ISSUED FOR	REV	DATE
SITE PLAN REVIEW SUBMITTAL		*16 DEC 2016*

SEALS AND SIGNATURES

NOT FOR CONSTRUCTION

KEYPLAN

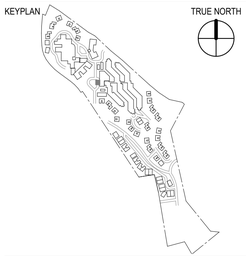

TRUE NORTH

SHEET TITLE

MATERIALS

21371.004

PROJECT NUMBER

A6.60

SHEET NUMBER

Plot Date: 12/15/2016 12:39:36 PMAuthor