*SEE SHEET A7.60 FOR MATERIALS BOARD

1 SINGLE-1B - FRONT ELEVATION - ILLUSTRATIVE
SCALE: 1/8" = 1'-0"

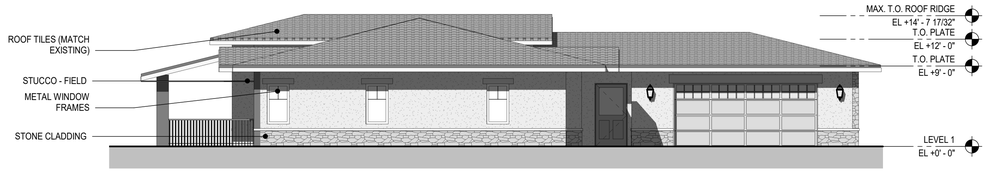

2 SINGLE-1B - LEFT ELEVATION - ILLUSTRATIVE
SCALE: 1/8" = 1'-0"

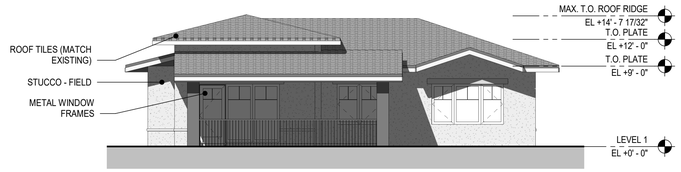

3 SINGLE-1B - REAR ELEVATION - ILLUSTRATIVE
SCALE: 1/8" = 1'-0"

4 SINGLE-1B - RIGHT ELEVATION - ILLUSTRATIVE
SCALE: 1/8" = 1'-0"

8' 0' 8' 16'
GRAPHIC SCALE: 1/8" = 1'-0"

THE FORUM SENIOR COMMUNITY UPDATE

VILLAS

SMITHGROUPJJR

301 BATTERY STREET
7TH FLOOR
SAN FRANCISCO, CA 94111
415.227.0100
www.smithgroupjjr.com

ISSUED FOR	REV	DATE
SITE PLAN REVIEW SUBMITTAL #3		11 AUG 2017
SITE PLAN REVIEW SUBMITTAL #2		28 APR 2017
SITE PLAN REVIEW SUBMITTAL		16 DEC 2016

SEALS AND SIGNATURES

NOT FOR CONSTRUCTION

KEYPLAN

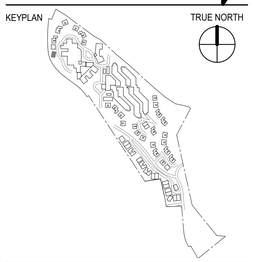

TRUE NORTH

SHEET TITLE

ILLUSTRATIVE ELEVATIONS

PROJECT NUMBER 21371.001

SHEET NUMBER A7.31

Plot Date: 8/11/2017 2:51:15 PM Author

*SEE SHEET A7.60 FOR MATERIALS BOARD

5 SINGLE-2B - FRONT ELEVATION - ILLUSTRATIVE
SCALE: 1/8" = 1'-0"

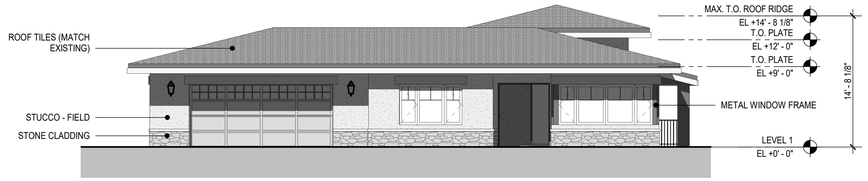

1 SINGLE-2A - FRONT ELEVATION - ILLUSTRATIVE
SCALE: 1/8" = 1'-0"

6 SINGLE-2B - LEFT ELEVATION - ILLUSTRATIVE
SCALE: 1/8" = 1'-0"

2 SINGLE-2A - LEFT ELEVATION - ILLUSTRATIVE
SCALE: 1/8" = 1'-0"

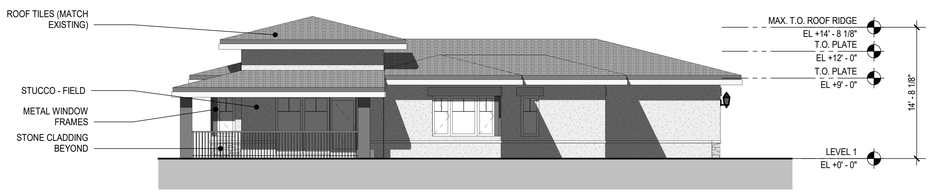

7 SINGLE-2B - REAR ELEVATION - ILLUSTRATIVE
SCALE: 1/8" = 1'-0"

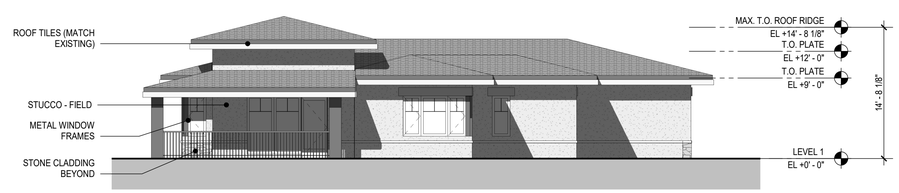

3 SINGLE-2A - REAR ELEVATION - ILLUSTRATIVE
SCALE: 1/8" = 1'-0"

8 SINGLE-2B - RIGHT ELEVATION - ILLUSTRATIVE
SCALE: 1/8" = 1'-0"

4 SINGLE-2A - RIGHT ELEVATION - ILLUSTRATIVE
SCALE: 1/8" = 1'-0"

8' 0' 8' 16'
GRAPHIC SCALE: 1/8" = 1'-0"

THE FORUM SENIOR COMMUNITY UPDATE

VILLAS

SMITHGROUP JJR

301 BATTERY STREET
7TH FLOOR
SAN FRANCISCO, CA 94111
415.227.0100
www.smithgroupjjr.com

ISSUED FOR	REV	DATE
SITE PLAN REVIEW SUBMITTAL #3		11 AUG 2017
SITE PLAN REVIEW SUBMITTAL #2		28 APR 2017
SITE PLAN REVIEW SUBMITTAL		16 DEC 2016

SEALS AND SIGNATURES

NOT FOR CONSTRUCTION

KEYPLAN

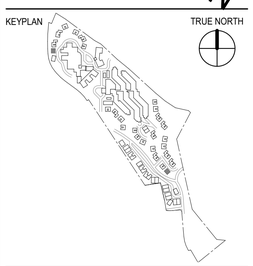

TRUE NORTH

SHEET TITLE

ILLUSTRATIVE ELEVATIONS

PROJECT NUMBER 21371.001

SHEET NUMBER A7.32

Plot Date: 8/11/2017 2:51:32 PM Author

*SEE SHEET A7.60 FOR MATERIALS BOARD

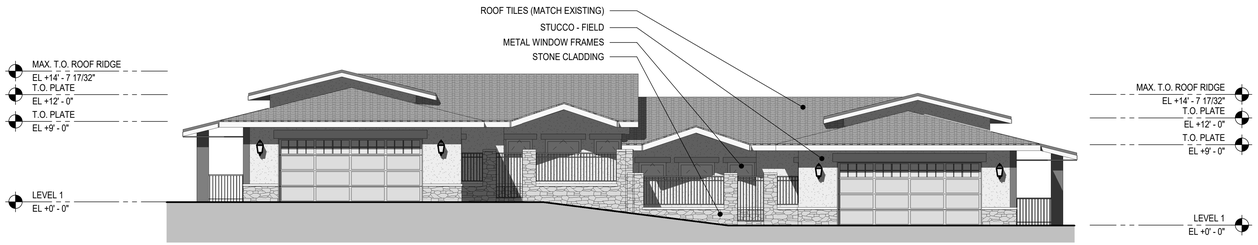

1 DUPLEX-COURTYARD_SIDE PATIO - FRONT ELEVATION - ILLUSTRATIVE
SCALE: 1/8" = 1'-0"

2 DUPLEX-COURTYARD_SIDE PATIO - LEFT ELEVATION - ILLUSTRATIVE
SCALE: 1/8" = 1'-0"

3 DUPLEX-COURTYARD_SIDE PATIO - REAR ELEVATION - ILLUSTRATIVE
SCALE: 1/8" = 1'-0"

4 DUPLEX-COURTYARD_SIDE PATIO - RIGHT ELEVATION - ILLUSTRATIVE
SCALE: 1/8" = 1'-0"

8' 0' 8' 16'
GRAPHIC SCALE: 1/8" = 1'-0"

THE FORUM SENIOR COMMUNITY UPDATE

VILLAS

SMITHGROUPJJR

301 BATTERY STREET
7TH FLOOR
SAN FRANCISCO, CA 94111
415.227.0100
www.smithgroupjjr.com

ISSUED FOR	REV	DATE
SITE PLAN REVIEW SUBMITTAL #3		11 AUG 2017
SITE PLAN REVIEW SUBMITTAL #2		28 APR 2017
SITE PLAN REVIEW SUBMITTAL		16 DEC 2016

SEALS AND SIGNATURES

NOT FOR CONSTRUCTION

KEYPLAN

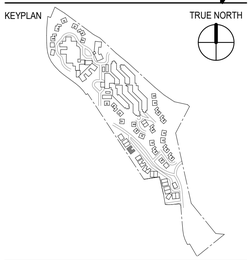

TRUE NORTH

SHEET TITLE

ILLUSTRATIVE ELEVATIONS

PROJECT NUMBER 21371.001

SHEET NUMBER A7.33

Plot Date: 8/11/2017 2:51:46 PM Author

*SEE SHEET A7.60 FOR MATERIALS BOARD

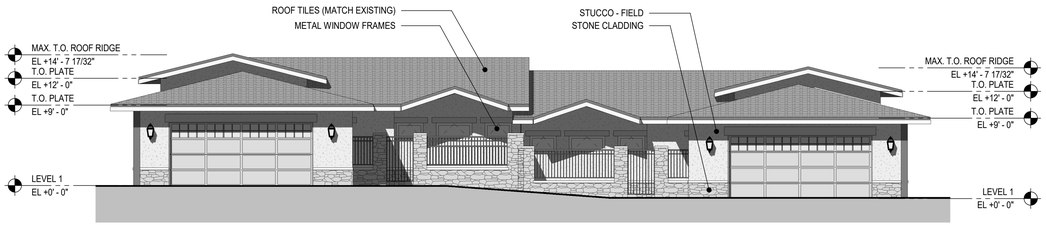

1 DUPLEX-COURTYARD_REAR PATIO - FRONT ELEVATION - ILLUSTRATIVE
SCALE: 1/8" = 1'-0"

2 DUPLEX-COURTYARD_REAR PATIO - LEFT ELEVATION - ILLUSTRATIVE
SCALE: 1/8" = 1'-0"

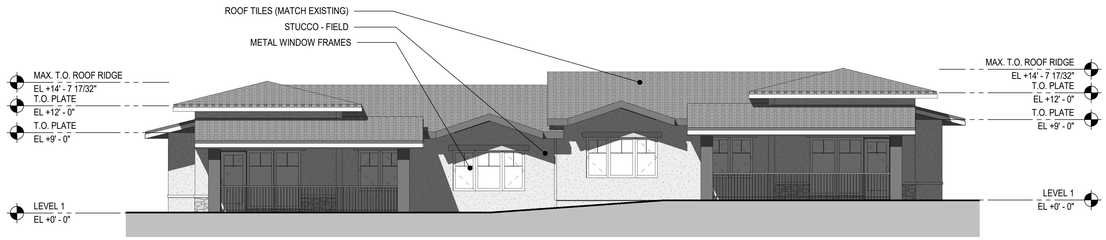

3 DUPLEX-COURTYARD_REAR PATIO - REAR ELEVATION - ILLUSTRATIVE
SCALE: 1/8" = 1'-0"

4 DUPLEX-COURTYARD_REAR PATIO - RIGHT ELEVATION - ILLUSTRATIVE
SCALE: 1/8" = 1'-0"

8' 0' 8' 16'
GRAPHIC SCALE: 1/8" = 1'-0"

THE FORUM SENIOR COMMUNITY UPDATE

VILLAS

SMITHGROUPJJR

301 BATTERY STREET
7TH FLOOR
SAN FRANCISCO, CA 94111
415.227.0100
www.smithgroupjjr.com

ISSUED FOR	REV	DATE
SITE PLAN REVIEW SUBMITTAL #3		11 AUG 2017
SITE PLAN REVIEW SUBMITTAL #2		28 APR 2017
SITE PLAN REVIEW SUBMITTAL		16 DEC 2016

SEALS AND SIGNATURES

NOT FOR CONSTRUCTION

KEYPLAN

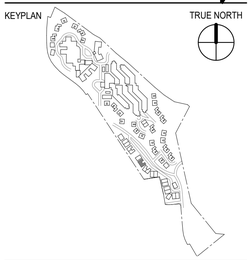

TRUE NORTH

SHEET TITLE

ILLUSTRATIVE ELEVATIONS

PROJECT NUMBER 21371.001

SHEET NUMBER A7.34

Plot Date: 8/11/2017 2:52:00 PM Author

*SEE SHEET A7.60 FOR MATERIALS BOARD

1 DUPLEX-SIDE ENTRY_REAR PATIO - FRONT ELEVATION - ILLUSTRATIVE
SCALE: 1/8" = 1'-0"

2 DUPLEX-SIDE ENTRY_REAR PATIO - LEFT ELEVATION - ILLUSTRATIVE
SCALE: 1/8" = 1'-0"

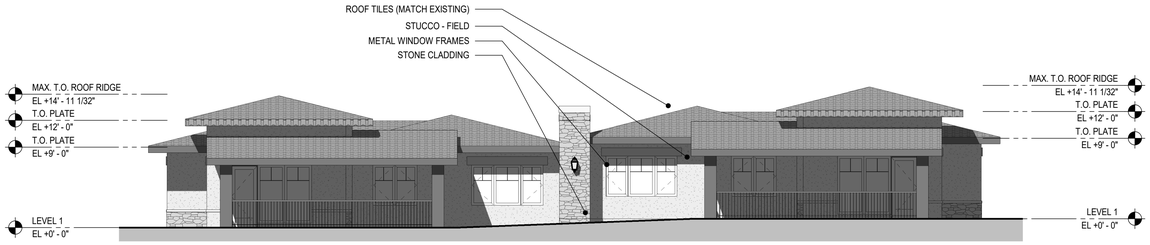

3 DUPLEX-FRONT ENTRY_REAR PATIO - REAR ELEVATION - ILLUSTRATIVE
SCALE: 1/8" = 1'-0"

4 DUPLEX-SIDE ENTRY_REAR PATIO - RIGHT ELEVATION - ILLUSTRATIVE
SCALE: 1/8" = 1'-0"

8' 0' 8' 16'
GRAPHIC SCALE: 1/8" = 1'-0"

THE FORUM SENIOR COMMUNITY UPDATE

VILLAS

SMITHGROUPJJR

301 BATTERY STREET
7TH FLOOR
SAN FRANCISCO, CA 94111
415.227.0100
www.smithgroupjjr.com

ISSUED FOR	REV	DATE
SITE PLAN REVIEW SUBMITTAL #3		11 AUG 2017
SITE PLAN REVIEW SUBMITTAL #2		28 APR 2017
SITE PLAN REVIEW SUBMITTAL		16 DEC 2016

SEALS AND SIGNATURES

NOT FOR CONSTRUCTION

KEYPLAN

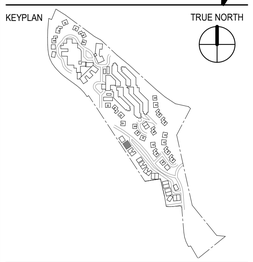

TRUE NORTH

SHEET TITLE

ILLUSTRATIVE ELEVATIONS

PROJECT NUMBER 21371.001

SHEET NUMBER A7.35

Plot Date: 8/11/2017 6:07:55 PM Author