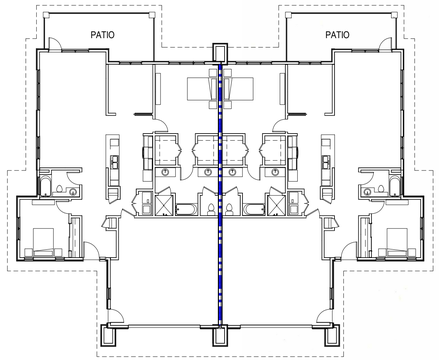


1

DUPLEX-FRONT ENTRY_REAR PATIO - KEY PLAN

1 DUPLEX-FRONT ENTRY PERSPECTIVE
SCALE: NOT TO SCALE



2

DUPLEX-SERENO - KEY PLAN

2 DUPLEX-SERENO PERSPECTIVE
SCALE: NOT TO SCALE

# THE FORUM SENIOR COMMUNITY UPDATE

VILLAS

SMITHGROUP JJR

301 BATTERY STREET
7TH FLOOR
SAN FRANCISCO, CA 94111
415.227.0100
www.smithgroupjjr.com

| ISSUED FOR | REV | DATE |
|---|---|---|
| SITE PLAN REVIEW SUBMITTAL #3 | | 11 AUG 2017 |
| SITE PLAN REVIEW SUBMITTAL #2 | | 28 APR 2017 |
| SITE PLAN REVIEW SUBMITTAL | | 16 DEC 2016 |

SEALS AND SIGNATURES

NOT FOR CONSTRUCTION

KEYPLAN

TRUE NORTH

SHEET TITLE

PERSPECTIVES

21371.001

PROJECT NUMBER

A7.51

SHEET NUMBER

Plot Date: 8/11/2017 10:20:57 AM Author

METAL TRELLIS



STUCCO - FIELD

ROOF TILES (MATCH EXISTING)

 

STUCCO - ACCENT

STONE CLADDING

METAL AND WINDOW FRAMES

# THE FORUM SENIOR COMMUNITY UPDATE

VILLAS


SMITHGROUP JJR

301 BATTERY STREET
7TH FLOOR
SAN FRANCISCO, CA 94111
415.227.0100
www.smithgroupjjr.com


| ISSUED FOR | REV | DATE |
|---|---|---|
| SITE PLAN REVIEW SUBMITTAL #3 | | 11 AUG 2017 |
| SITE PLAN REVIEW SUBMITTAL #2 | | 28 APR 2017 |
| SITE PLAN REVIEW SUBMITTAL | | 16 DEC 2016 |

SEALS AND SIGNATURES

NOT FOR CONSTRUCTION

KEYPLAN

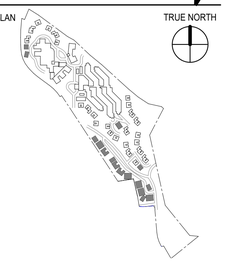

TRUE NORTH

SHEET TITLE

MATERIALS

21371.001

PROJECT NUMBER

**A7.60**

SHEET NUMBER

Plot Date: 8/10/2017 5:08:29 PM Author

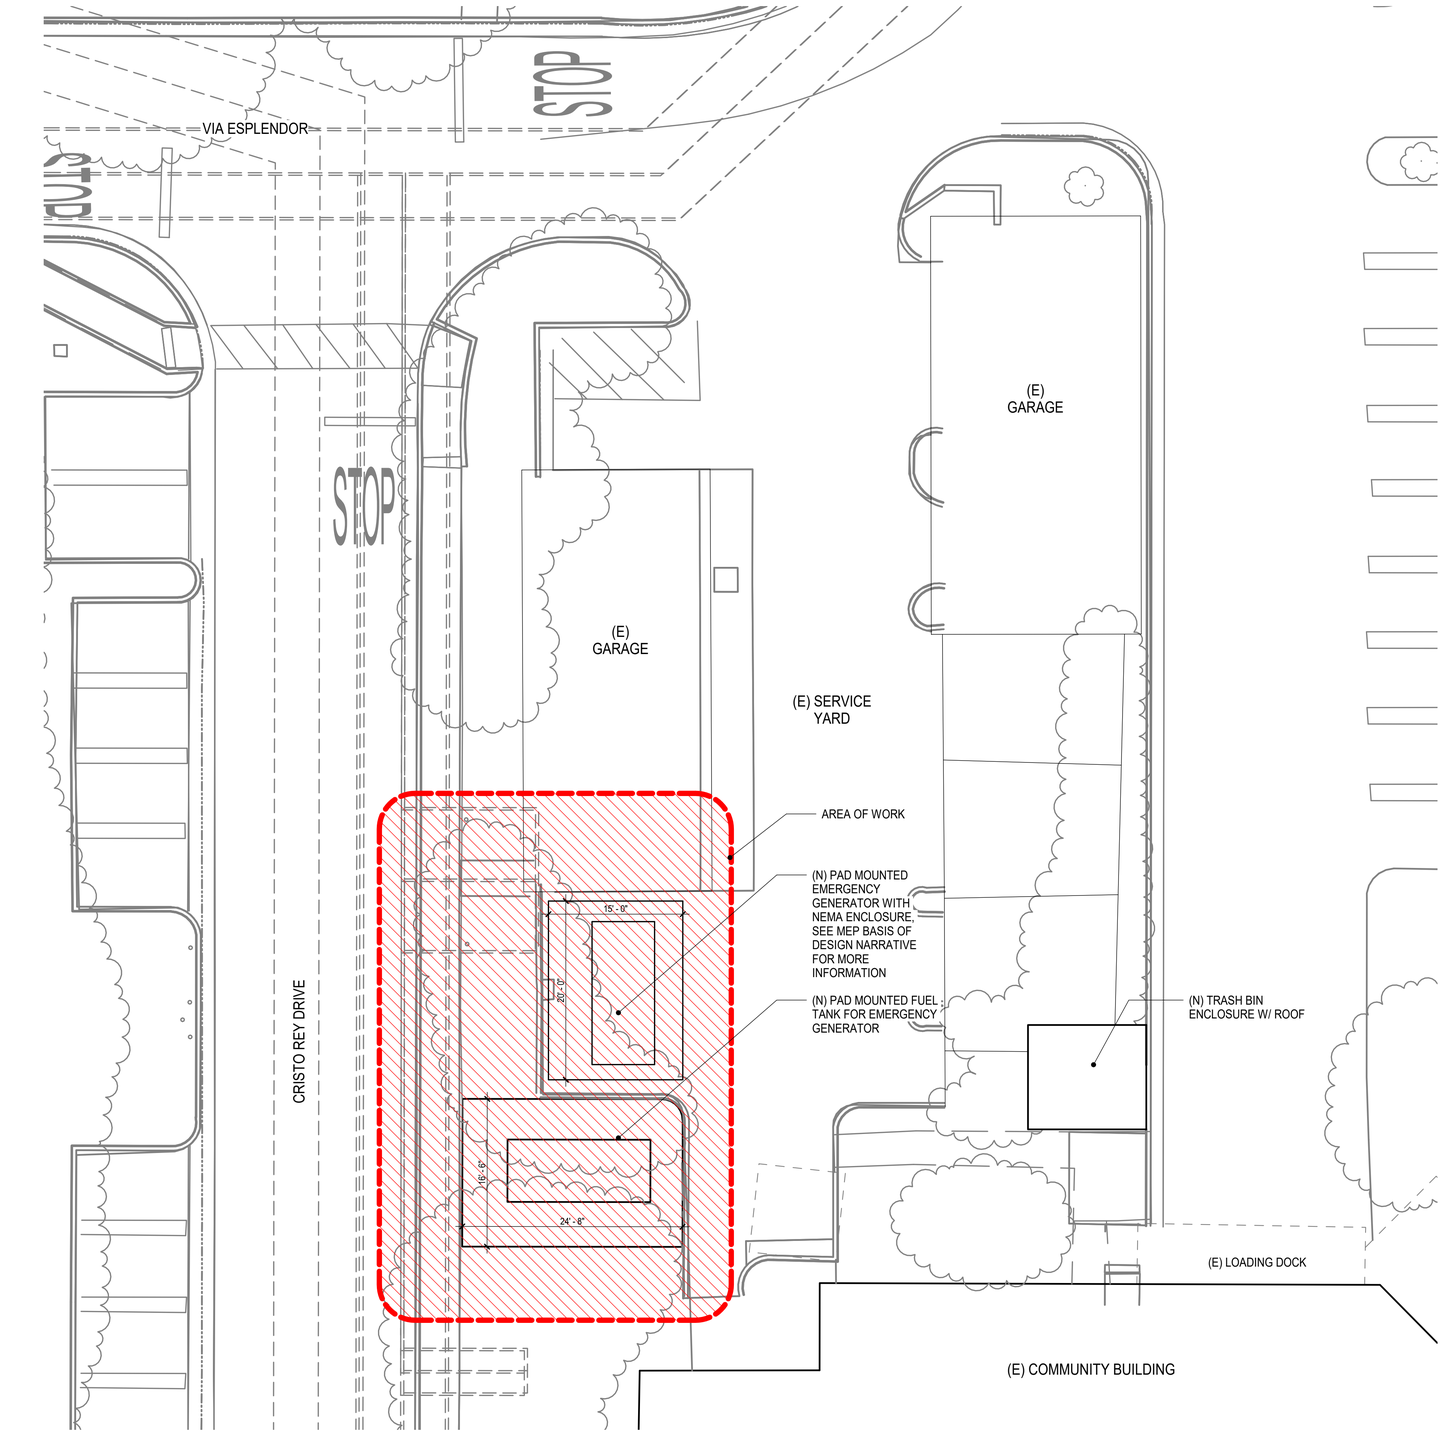


1 SITE PLAN - EMERGENCY GENERATOR
SCALE: 1/8" = 1'-0"

## GRAPHIC LEGEND

AREA OF WORK

## GENERAL SHEET NOTES

A. CIVIL DRAWINGS CONTAIN ADDITIONAL GRADING INFORMATION.

B. LANDSCAPE DRAWINGS CONTAIN SITE DESIGN INFORMATION.

# THE FORUM SENIOR COMMUNITY UPDATE

DINING RENOVATION AND ADDITION


SMITHGROUP JJR

301 BATTERY STREET
7TH FLOOR
SAN FRANCISCO, CA 94111
415.227.0100
www.smithgroupjjr.com


| ISSUED FOR | REV | DATE |
|---|---|---|
| SITE PLAN REVIEW SUBMITTAL #3 | | 11 AUG 2017 |
| SITE PLAN REVIEW SUBMITTAL #2 | | 28 APR 2017 |
| SITE PLAN REVIEW SUBMITTAL | | 16 DEC 2016 |

SEALS AND SIGNATURES

NOT FOR CONSTRUCTION

SHEET TITLE

EMERGENCY GENERATOR SITE PLAN

21371.005
PROJECT NUMBER

A8.10
SHEET NUMBER

Plot Date: 8/11/2017 7:53:02 PM