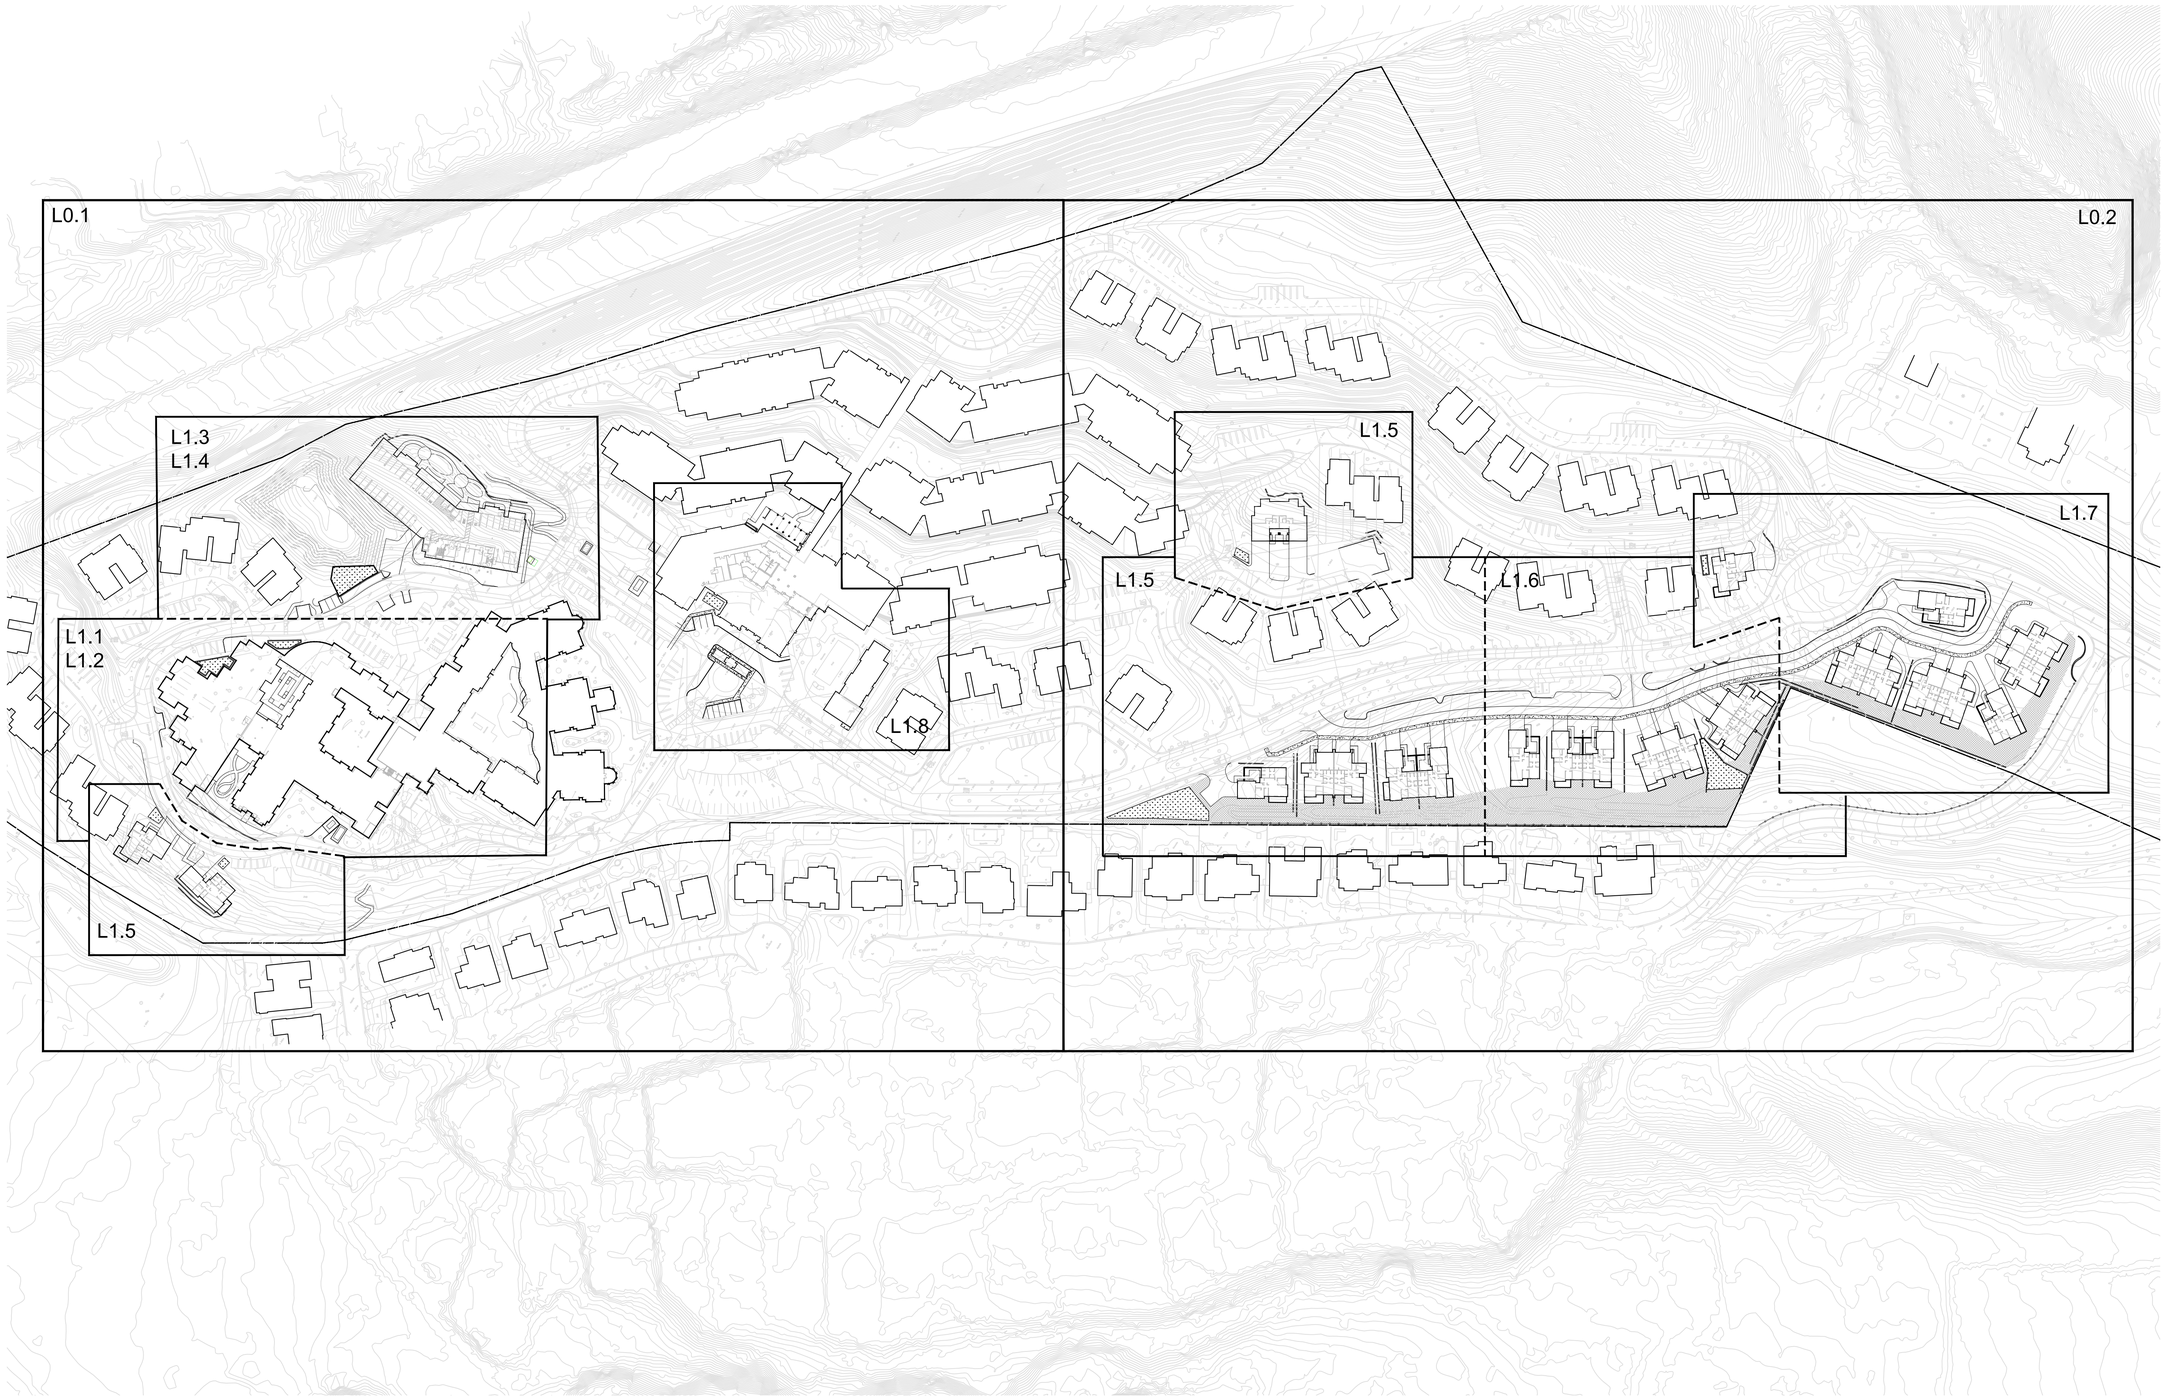

LANDSCAPE KEY PLAN
SCALE: 1" = 100"

0' 50' 100' 200' 400'
GRAPHIC SCALE: 1" = 100'-0"

Author

Plot Date:

THE FORUM SENIOR COMMUNITY UPDATE

SMITHGROUPJJR

301 BATTERY STREET
7TH FLOOR
SAN FRANCISCO, CA 94111
415.227.0100
www.smithgroupjjr.com

rhaa
LANDSCAPE ARCHITECTURE + PLANNING
225 Miller Avenue, Mill Valley, CA 94941
T 415 383 7900 F 415 383 1433 www.rhaa.com

ISSUED FOR	REV	DATE
SITE PLAN REVIEW SUBMITTAL #3		11 AUG 2017
SITE PLAN REVIEW SUBMITTAL #2		28 APR 2017
SITE PLAN REVIEW SUBMITTAL		16 DEC 2016

SEALS AND SIGNATURES

NOT FOR CONSTRUCTION

KEYPLAN

SHEET TITLE

LANDSCAPE KEY PLAN

PROJECT NUMBER

L0.0

SHEET NUMBER

OVERALL LANDSCAPE PLAN A

SCALE: 1" = 50'

0' 25' 50' 100' 200'

GRAPHIC SCALE: 1" = 50'-0"

THE FORUM SENIOR COMMUNITY UPDATE

SMITHGROUP JJR

301 BATTERY STREET
7TH FLOOR
SAN FRANCISCO, CA 94111
415.227.0100
www.smithgroupjjr.com

rhaa
LANDSCAPE ARCHITECTURE + PLANNING
225 Miller Avenue, Mill Valley, CA 94941
T 415 383 7900 F 415 383 1433 www.rhaa.com

ISSUED FOR	REV	DATE
SITE PLAN REVIEW SUBMITTAL #2		26 APR 2017
SITE PLAN REVIEW SUBMITTAL		16 DEC 2016

SEALS AND SIGNATURES

NOT FOR CONSTRUCTION

KEYPLAN

SHEET TITLE

OVERALL LANDSCAPE PLAN A

PROJECT NUMBER

L0.1

SHEET NUMBER

Author

Plot Date:

MATCHLINE - SEE L0.1

OVERALL LANDSCAPE PLAN B

SCALE: 1" = 50'

0' 25' 50' 100' 200'

GRAPHIC SCALE: 1" = 50'-0"

THE FORUM SENIOR COMMUNITY UPDATE

SMITHGROUP JJR

301 BATTERY STREET
7TH FLOOR
SAN FRANCISCO, CA 94111
415.227.0100
www.smithgroupjjr.com

rhaa
LANDSCAPE ARCHITECTURE + PLANNING
225 Miller Avenue, Mill Valley, CA 94941
T 415 383 7900 F 415 383 1433 www.rhaa.com

ISSUED FOR	REV	DATE
SITE PLAN REVIEW SUBMITTAL #3		11 AUG 2017
SITE PLAN REVIEW SUBMITTAL #2		26 APR 2017
SITE PLAN REVIEW SUBMITTAL		16 DEC 2016

SEALS AND SIGNATURES

NOT FOR CONSTRUCTION

KEYPLAN

SHEET TITLE

OVERALL LANDSCAPE PLAN B

PROJECT NUMBER

L0.2

SHEET NUMBER

Author

Plot Date: