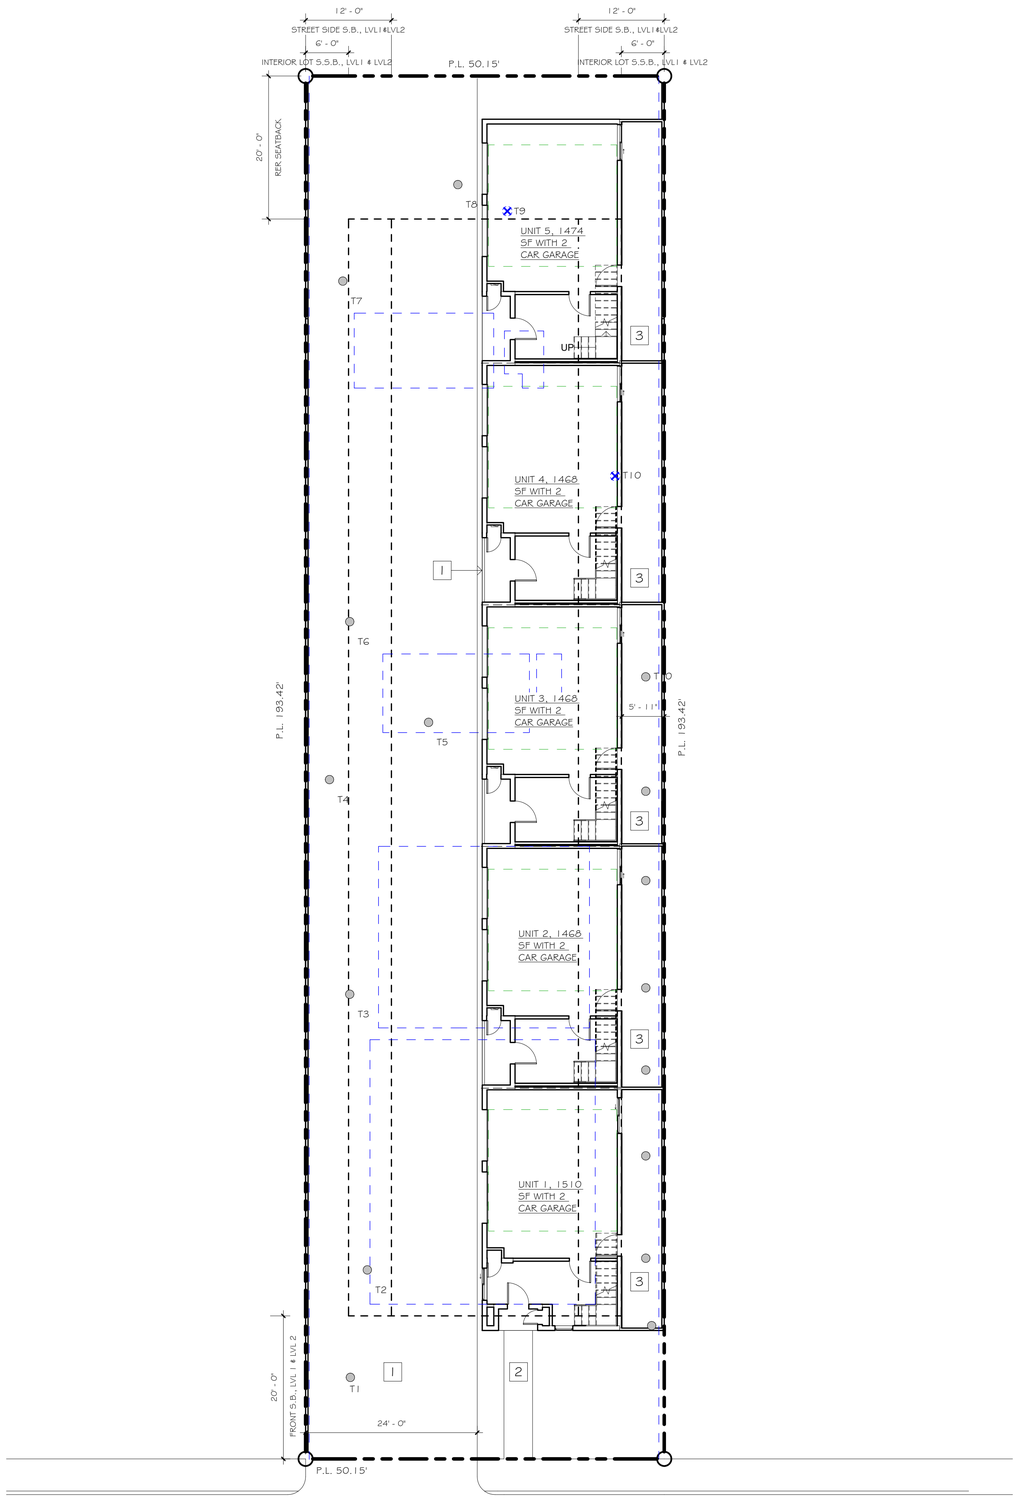

DOLORES STREET

1 PROPOSED SITE PLAN

SCALE: 1" = 10'-0"

N

SITE LEGEND

- EXISTING TREES TO BE REMOVED
- EXISTING TREES TO REMAIN
- PROPERTY LINE
- SETBACK LINE
- EXISTING TO BE REMOVED
- BUILDING FOOTPRINT
- FENCE
- E — ELECTRIC METER
- W — WATER METER
- C — SSCO
- AC — AC UNIT

KEYNOTES

1. DRIVEWAY
2. SIDEWALK
3. REAR YARD

TDDG
THE DESIGN & DEVELOPMENT GROUP
979 STORY RD
SAN JOSE, CA 95128
T 650.483.9454
www.tddgus.com

PROJECT DESIGNER:
DE NGUYEN

THE DESIGN AND DEVELOPMENT GROUP EXPRESSLY RESERVES ITS COMMON ITS COMMON LAW COPYRIGHT AND OTHER PROPERTY RIGHTS IN THESE PLANS. THESE PLANS ARE NOT TO BE REPRODUCED, CHANGED, OR COPIED IN ANY FORM OR MANNER WHATSOEVER, NOR ARE THEY TO BE ASSIGNED TO A THIRD PARTY WITHOUT FIRST OBTAINING THE WRITTEN PERMISSION AND CONSENT OF TDDG, INC. IN THE EVENT OF UNAUTHORIZED REUSE OF THESE PLANS BY A THIRD PARTY, THE THIRD PARTY SHALL HOLD THE DESIGN AND DEVELOPMENT GROUP HARMLESS.

NO.	DATE	REVISION

Project Name:

NEW SB9

21911 DOLORES AVENUE, CUPERTINO, CA 95014

DATE:	04/11/24	Sheet Number:
JOB NO.:	22-001-2	A2
SCALE:	AS SHOWN	
DRAWN BY:	LJA	

Project No.: 2024