



Stevens Creek Boulevard Class IV Bikeway Concept Design

CITY OF CUPERTINO

CLASS IV BIKEWAY - STEVENS CREEK BOULEVARD CORRIDOR


PREFERRED CONCEPT DESIGN

INDEX

DWG NO.	SHEET NO.	PLAN TITLE
C1.0	1	TITLE SHEET AND INDEX
C1.1	2	CONCEPT DESIGN
C1.2	3	CONCEPT DESIGN
C1.3	4	CONCEPT DESIGN
C1.4	5	CONCEPT DESIGN
C1.5	6	CONCEPT DESIGN
C1.6	7	CONCEPT DESIGN
C1.7	8	CONCEPT DESIGN
C1.8	9	CONCEPT DESIGN
C1.9	10	CONCEPT DESIGN
C1.10	11	CONCEPT DESIGN
C1.11	12	CONCEPT DESIGN
C1.12	13	CONCEPT DESIGN
C1.13	14	CONCEPT DESIGN
C1.14	15	CONCEPT DESIGN
C1.15	16	CONCEPT DESIGN
C1.16	17	CONCEPT DESIGN
C1.17	18	CONCEPT DESIGN
C1.18	19	CONCEPT DESIGN




LOCATION MAP
NOT TO SCALE

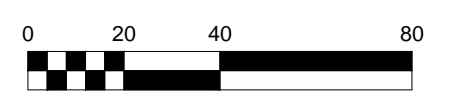

PREPARED: CS
CHECKED: RB
DATE
03/24/2017
REV 1 05/04/2017
REV. 2 -
REV. 3 -
SHEET NAME
TITLE SHEET AND INDEX
DRAWING NUMBER
C1.0
SHEET NUMBER
1 OF 19

NOT FOR CONSTRUCTION

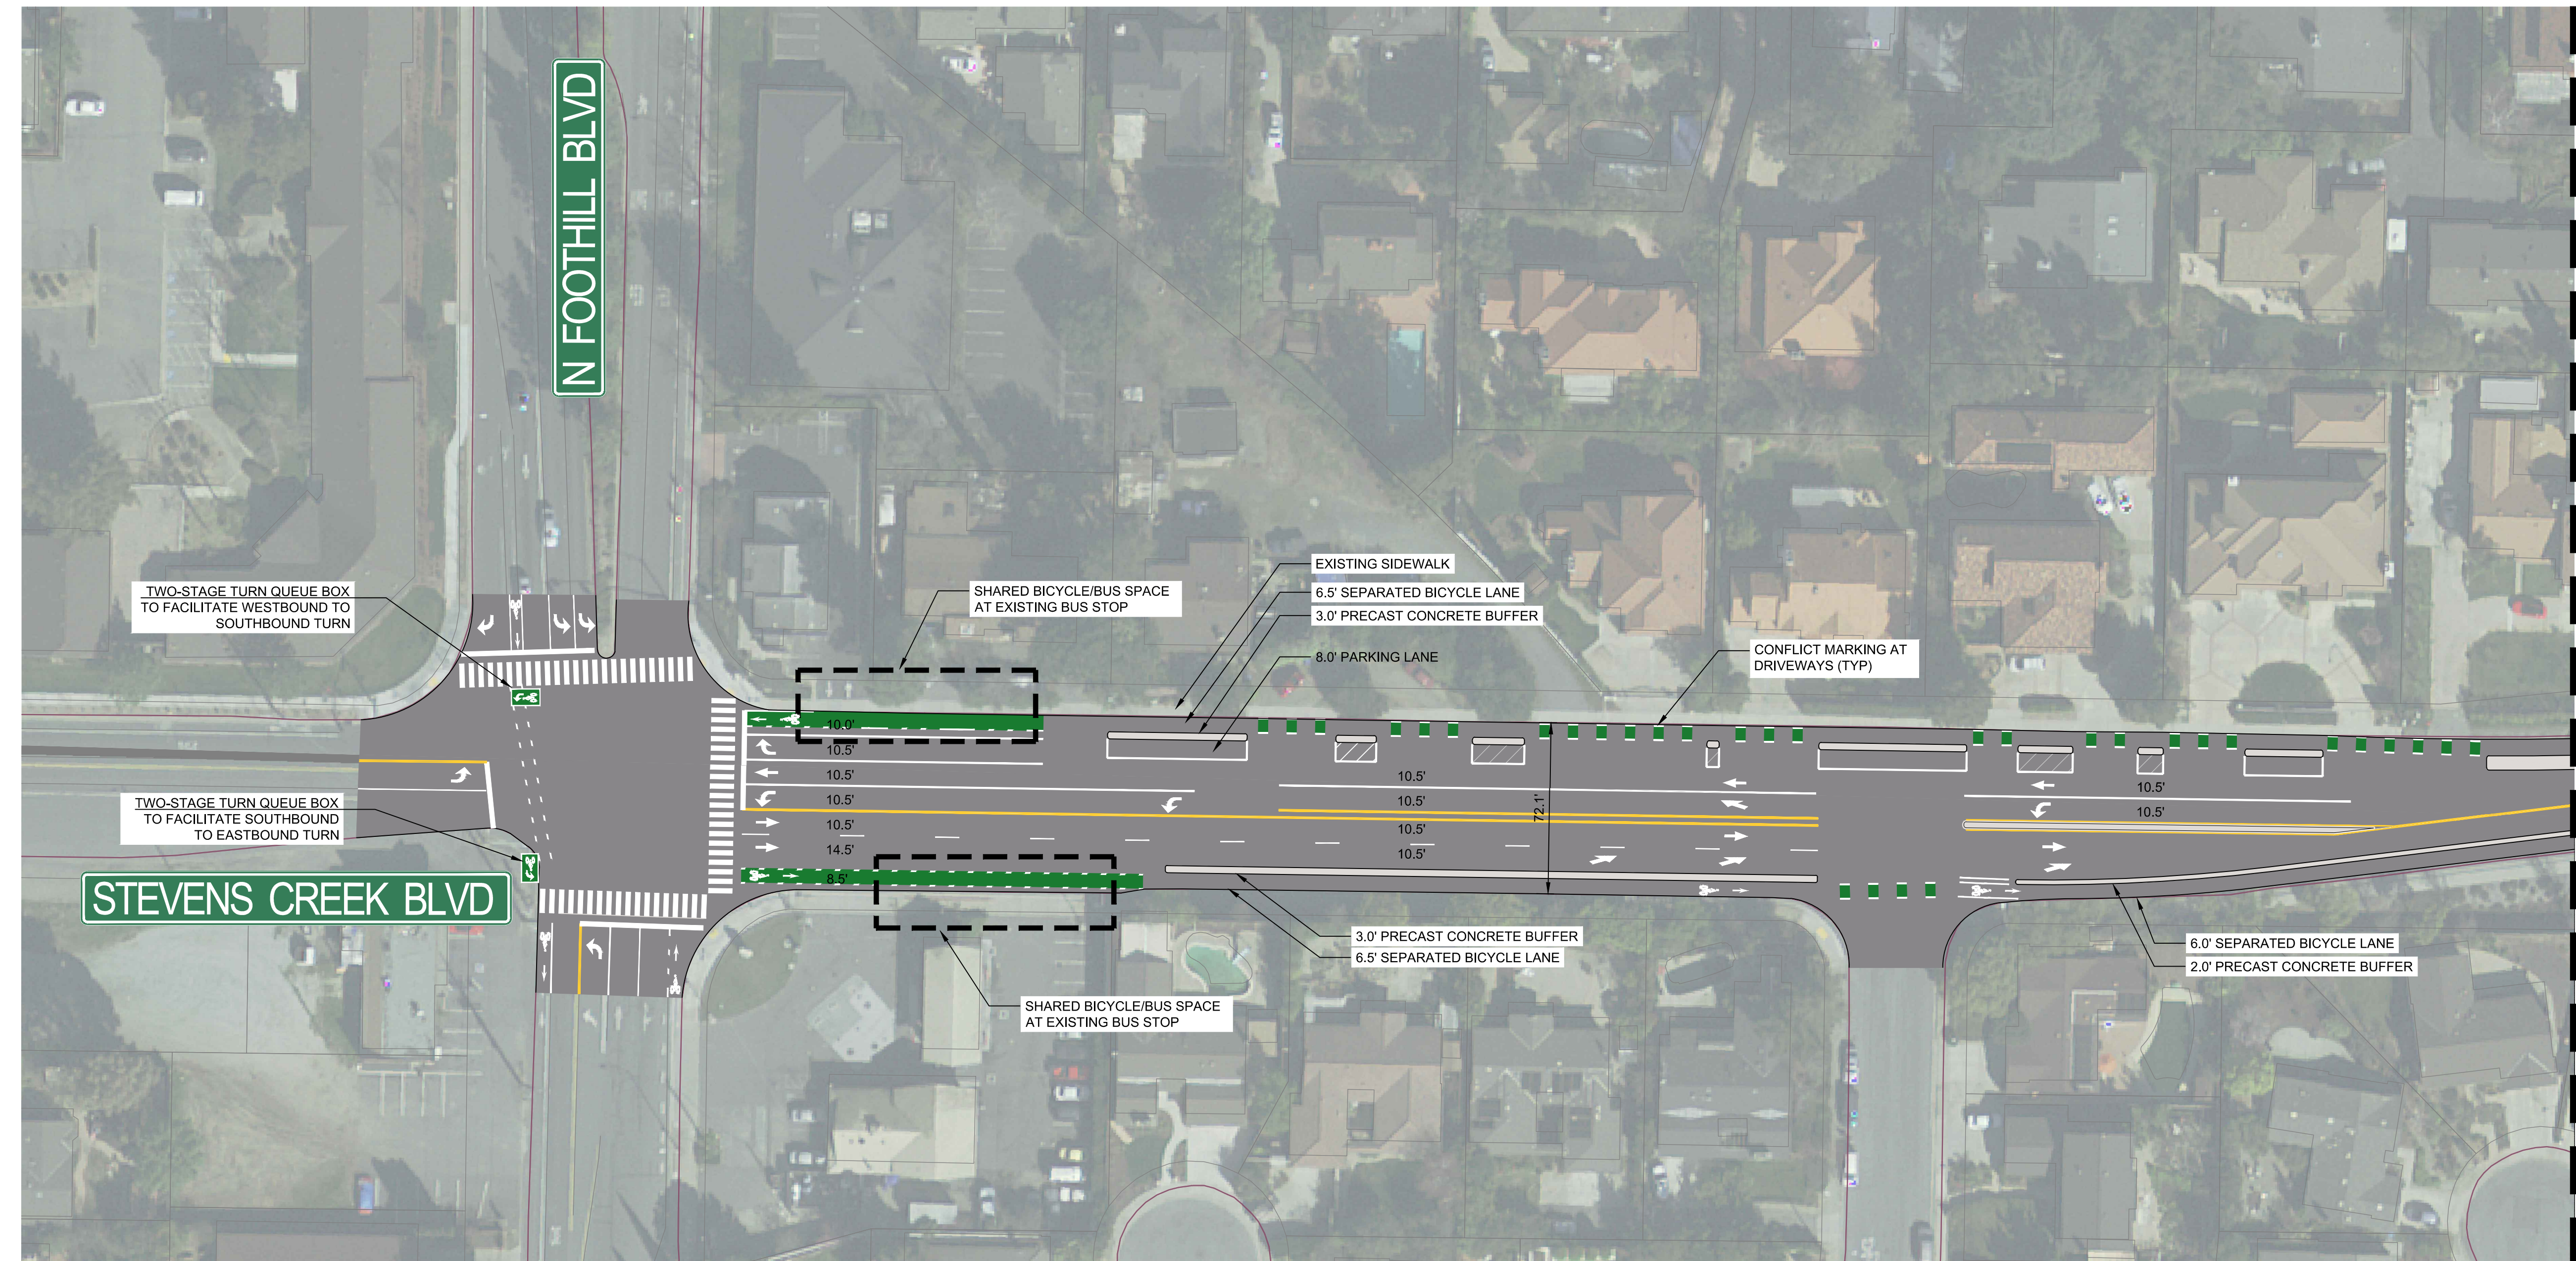

NORTH

MATCHLINE - SEE NEXT SHEET



PREPARED: CS
CHECKED: RB
DATE
03/24/2017
REV 1 05/04/2017
REV. 2 -
REV. 3 -

SHEET NAME

**CONCEPT
DESIGN**

DRAWING NUMBER

C1.1

SHEET NUMBER
2 OF 19




2120 UNIVERSITY AVE BERKELEY, CA 94704
PHONE: (510) 298-0740
www.tooledesign.com



STEVENS CREEK BLVD
CLASS IV BIKEWAY DESIGN
CITY OF CUPERTINO, CA

NOT FOR CONSTRUCTION

MATCHLINE - SEE PREVIOUS SHEET

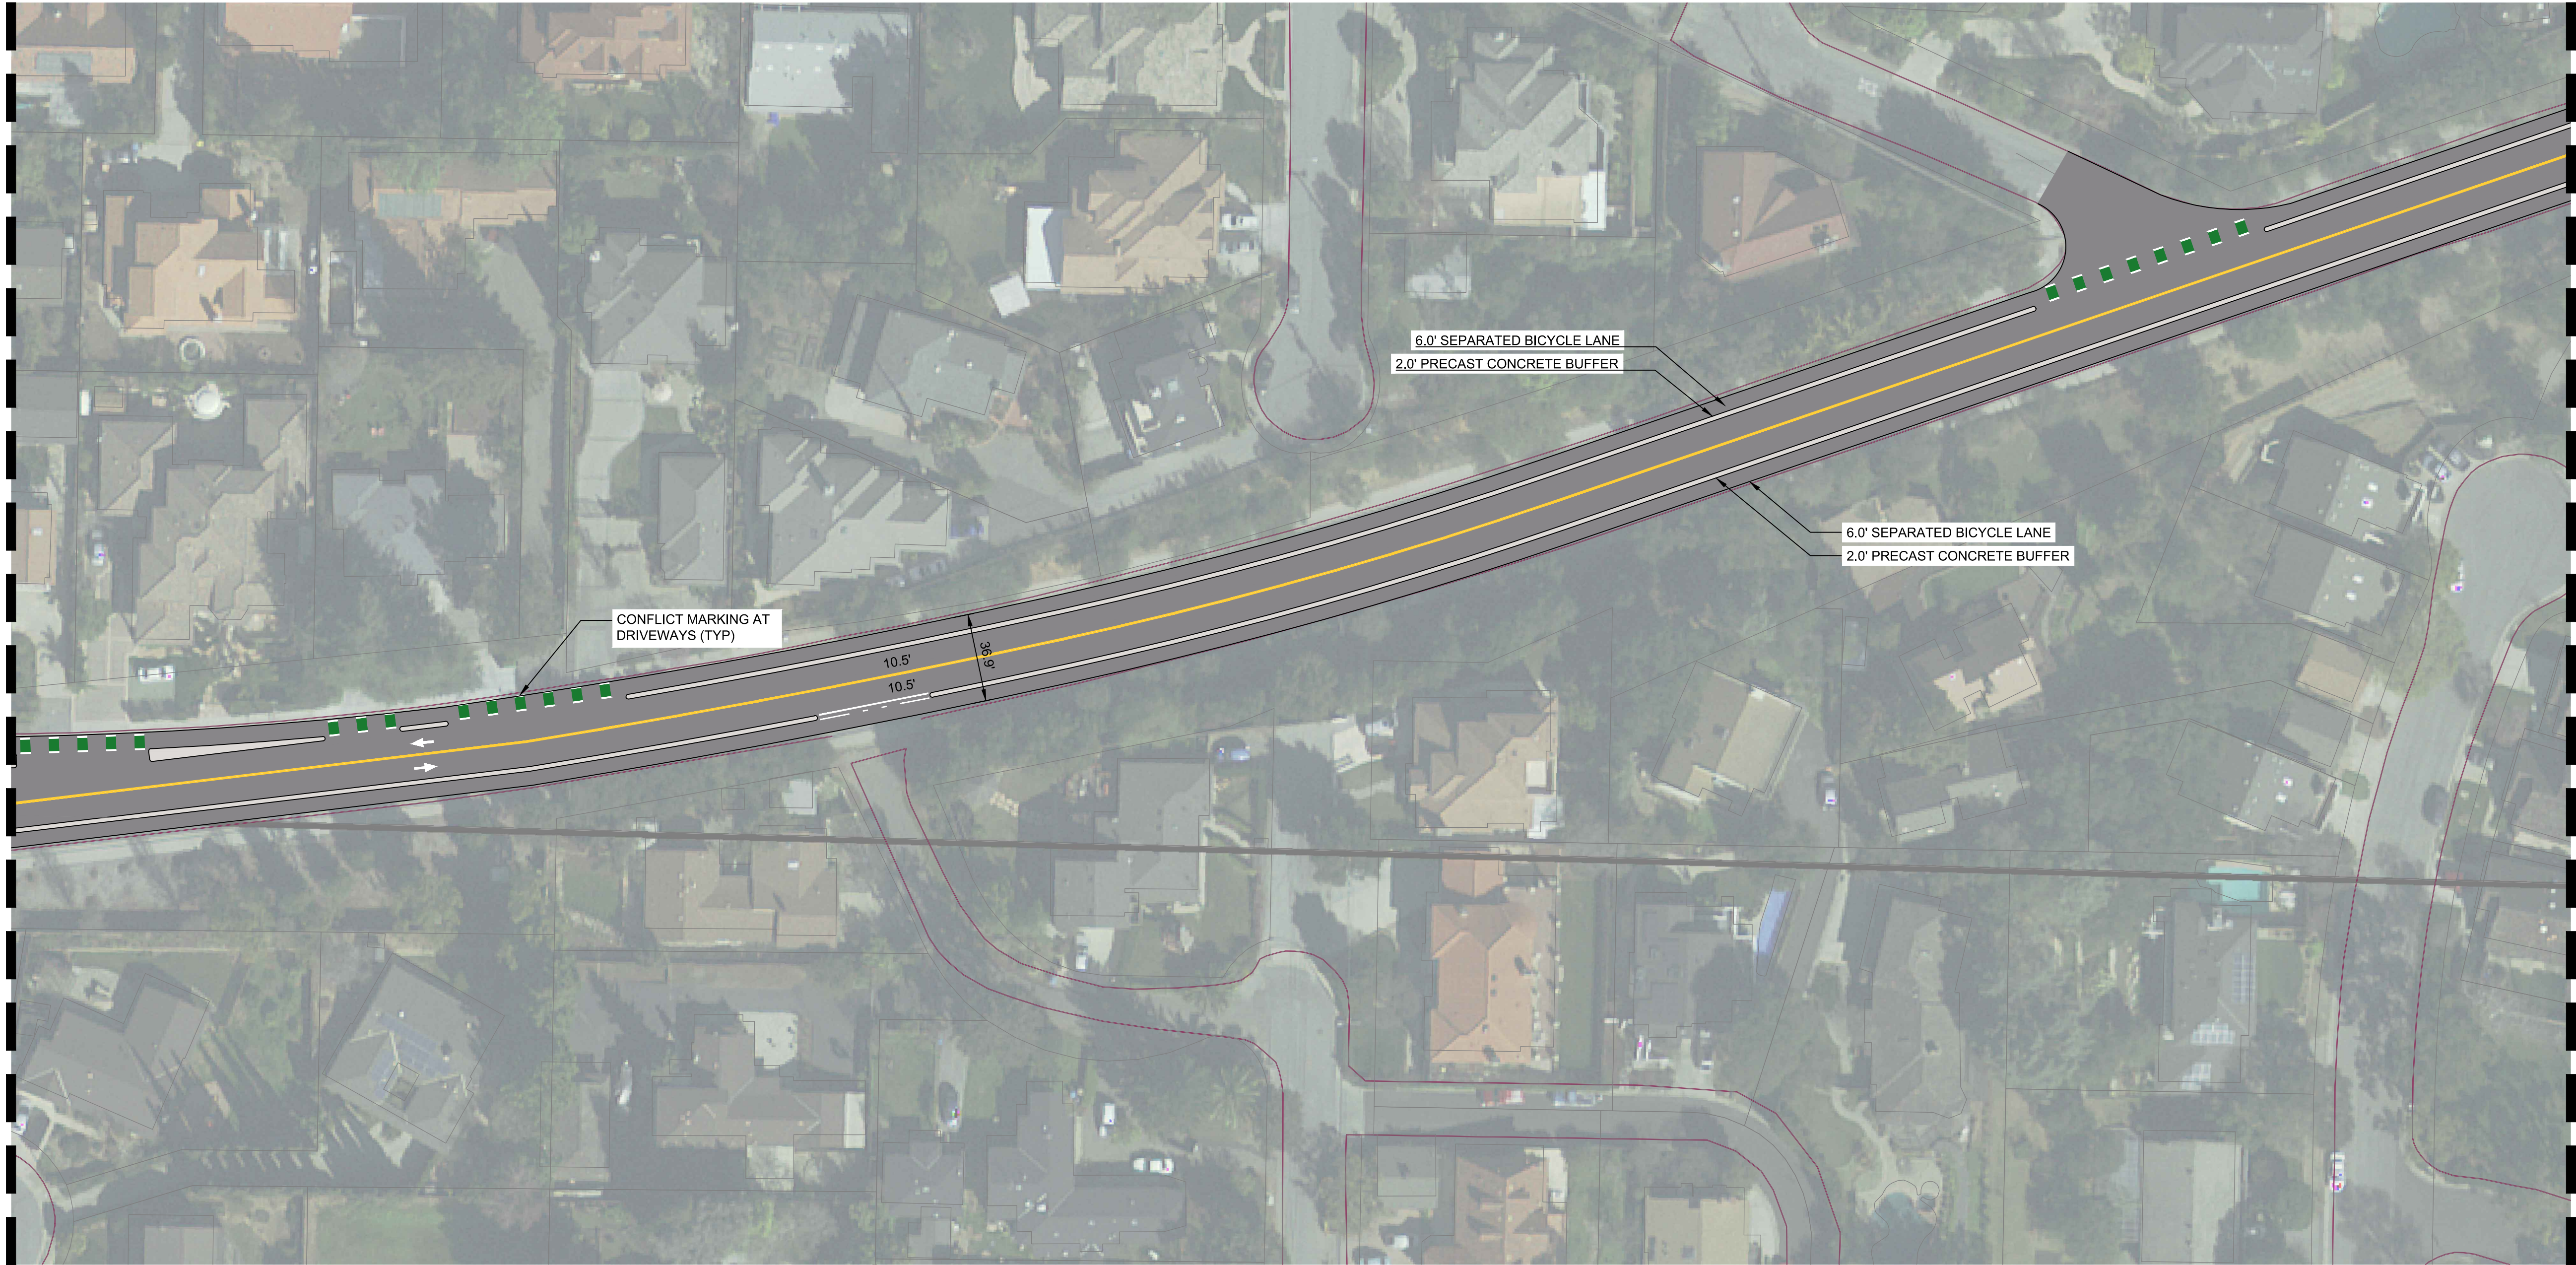

MATCHLINE - SEE NEXT SHEET

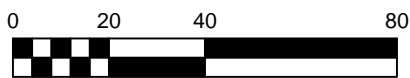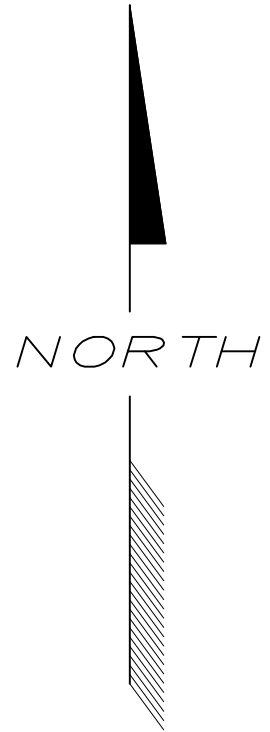


PREPARED: CS
CHECKED: RB
DATE
03/24/2017
REV 1 05/04/2017
REV. 2 -
REV. 3 -

SHEET NAME
CONCEPT
DESIGN
DRAWING NUMBER

C1.2

SHEET NUMBER

3 OF 19

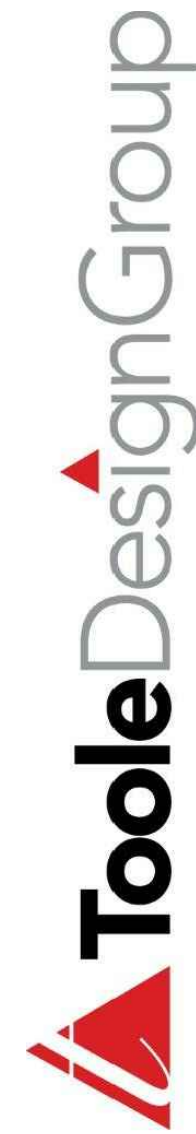


STEVENS CREEK BLVD
CLASS IV BIKEWAY DESIGN
CITY OF CUPERTINO, CA


2120 UNIVERSITY AVE BERKELEY, CA 94704
PHONE: (610) 298-0740
www.tooledesign.com

NOT FOR CONSTRUCTION

MATCHLINE - SEE PREVIOUS SHEET

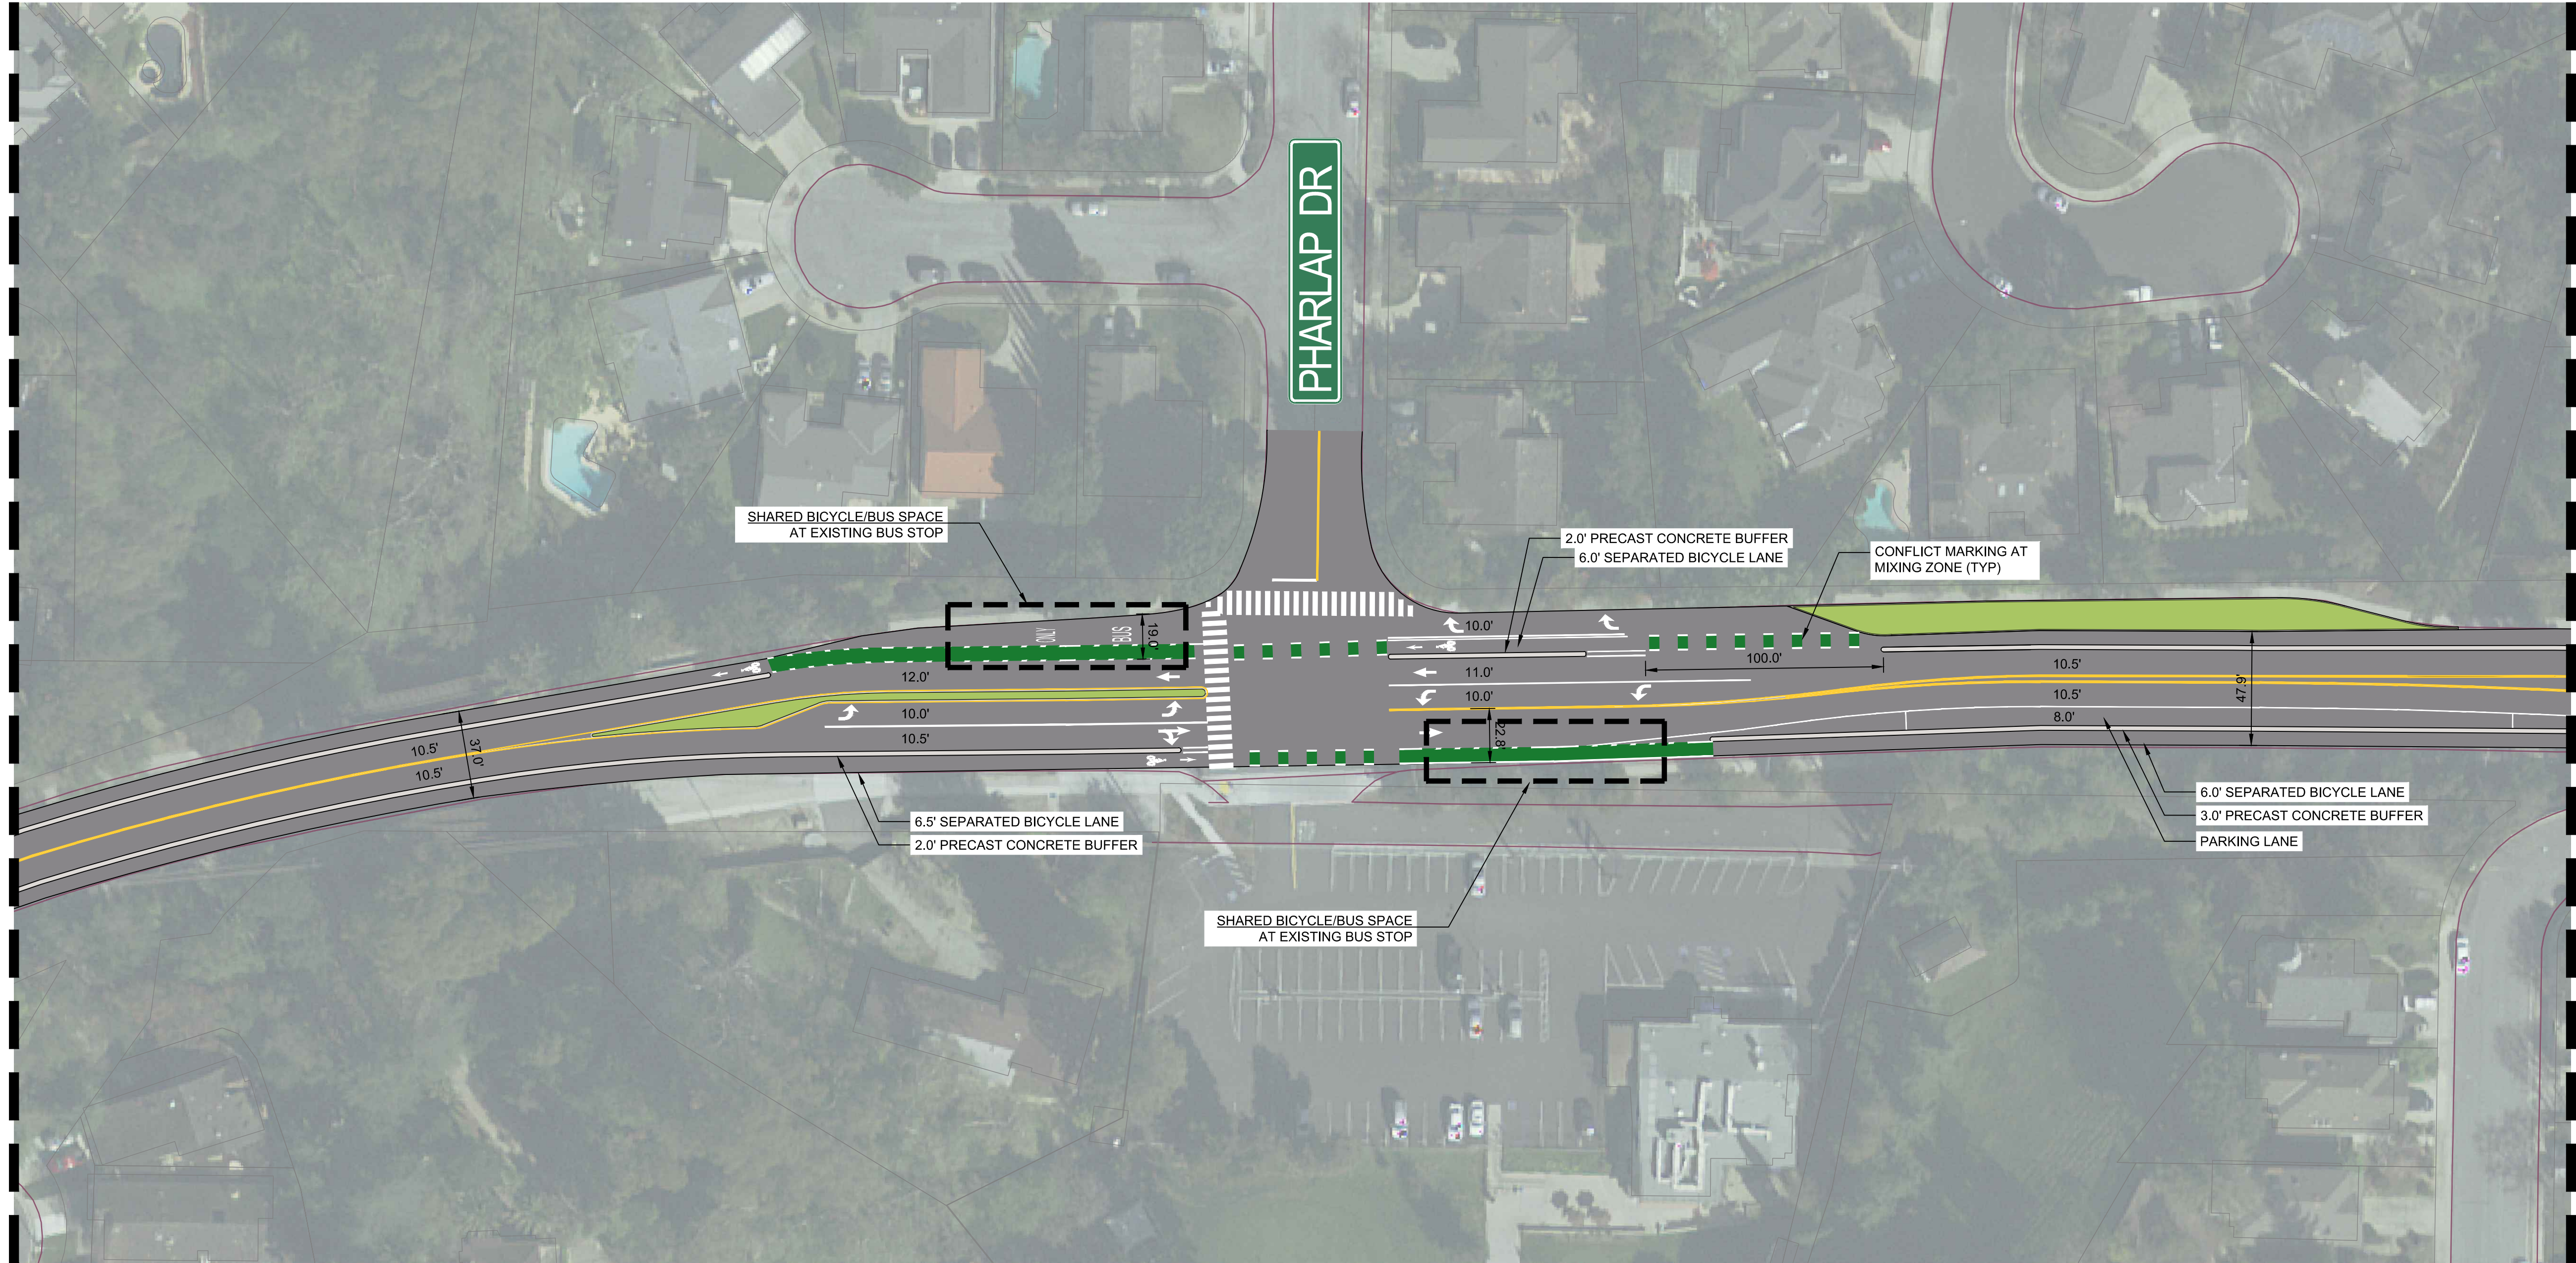

MATCHLINE - SEE NEXT SHEET

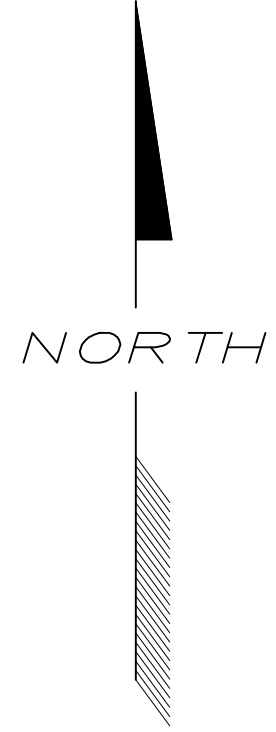

PREPARED: CS
CHECKED: RB
DATE
03/24/2017
REV 1 05/04/2017
REV. 2 -
REV. 3 -

SHEET NAME
CONCEPT
DESIGN
DRAWING NUMBER

C1.3

SHEET NUMBER

4 OF 19


STEVENS CREEK BLVD
CLASS IV BIKEWAY DESIGN
CITY OF CUPERTINO, CA




2120 UNIVERSITY AVE BERKELEY, CA 94704
PHONE: (610) 298-0740
www.tooledesign.com

NOT FOR CONSTRUCTION

MATCHLINE - SEE PREVIOUS SHEET

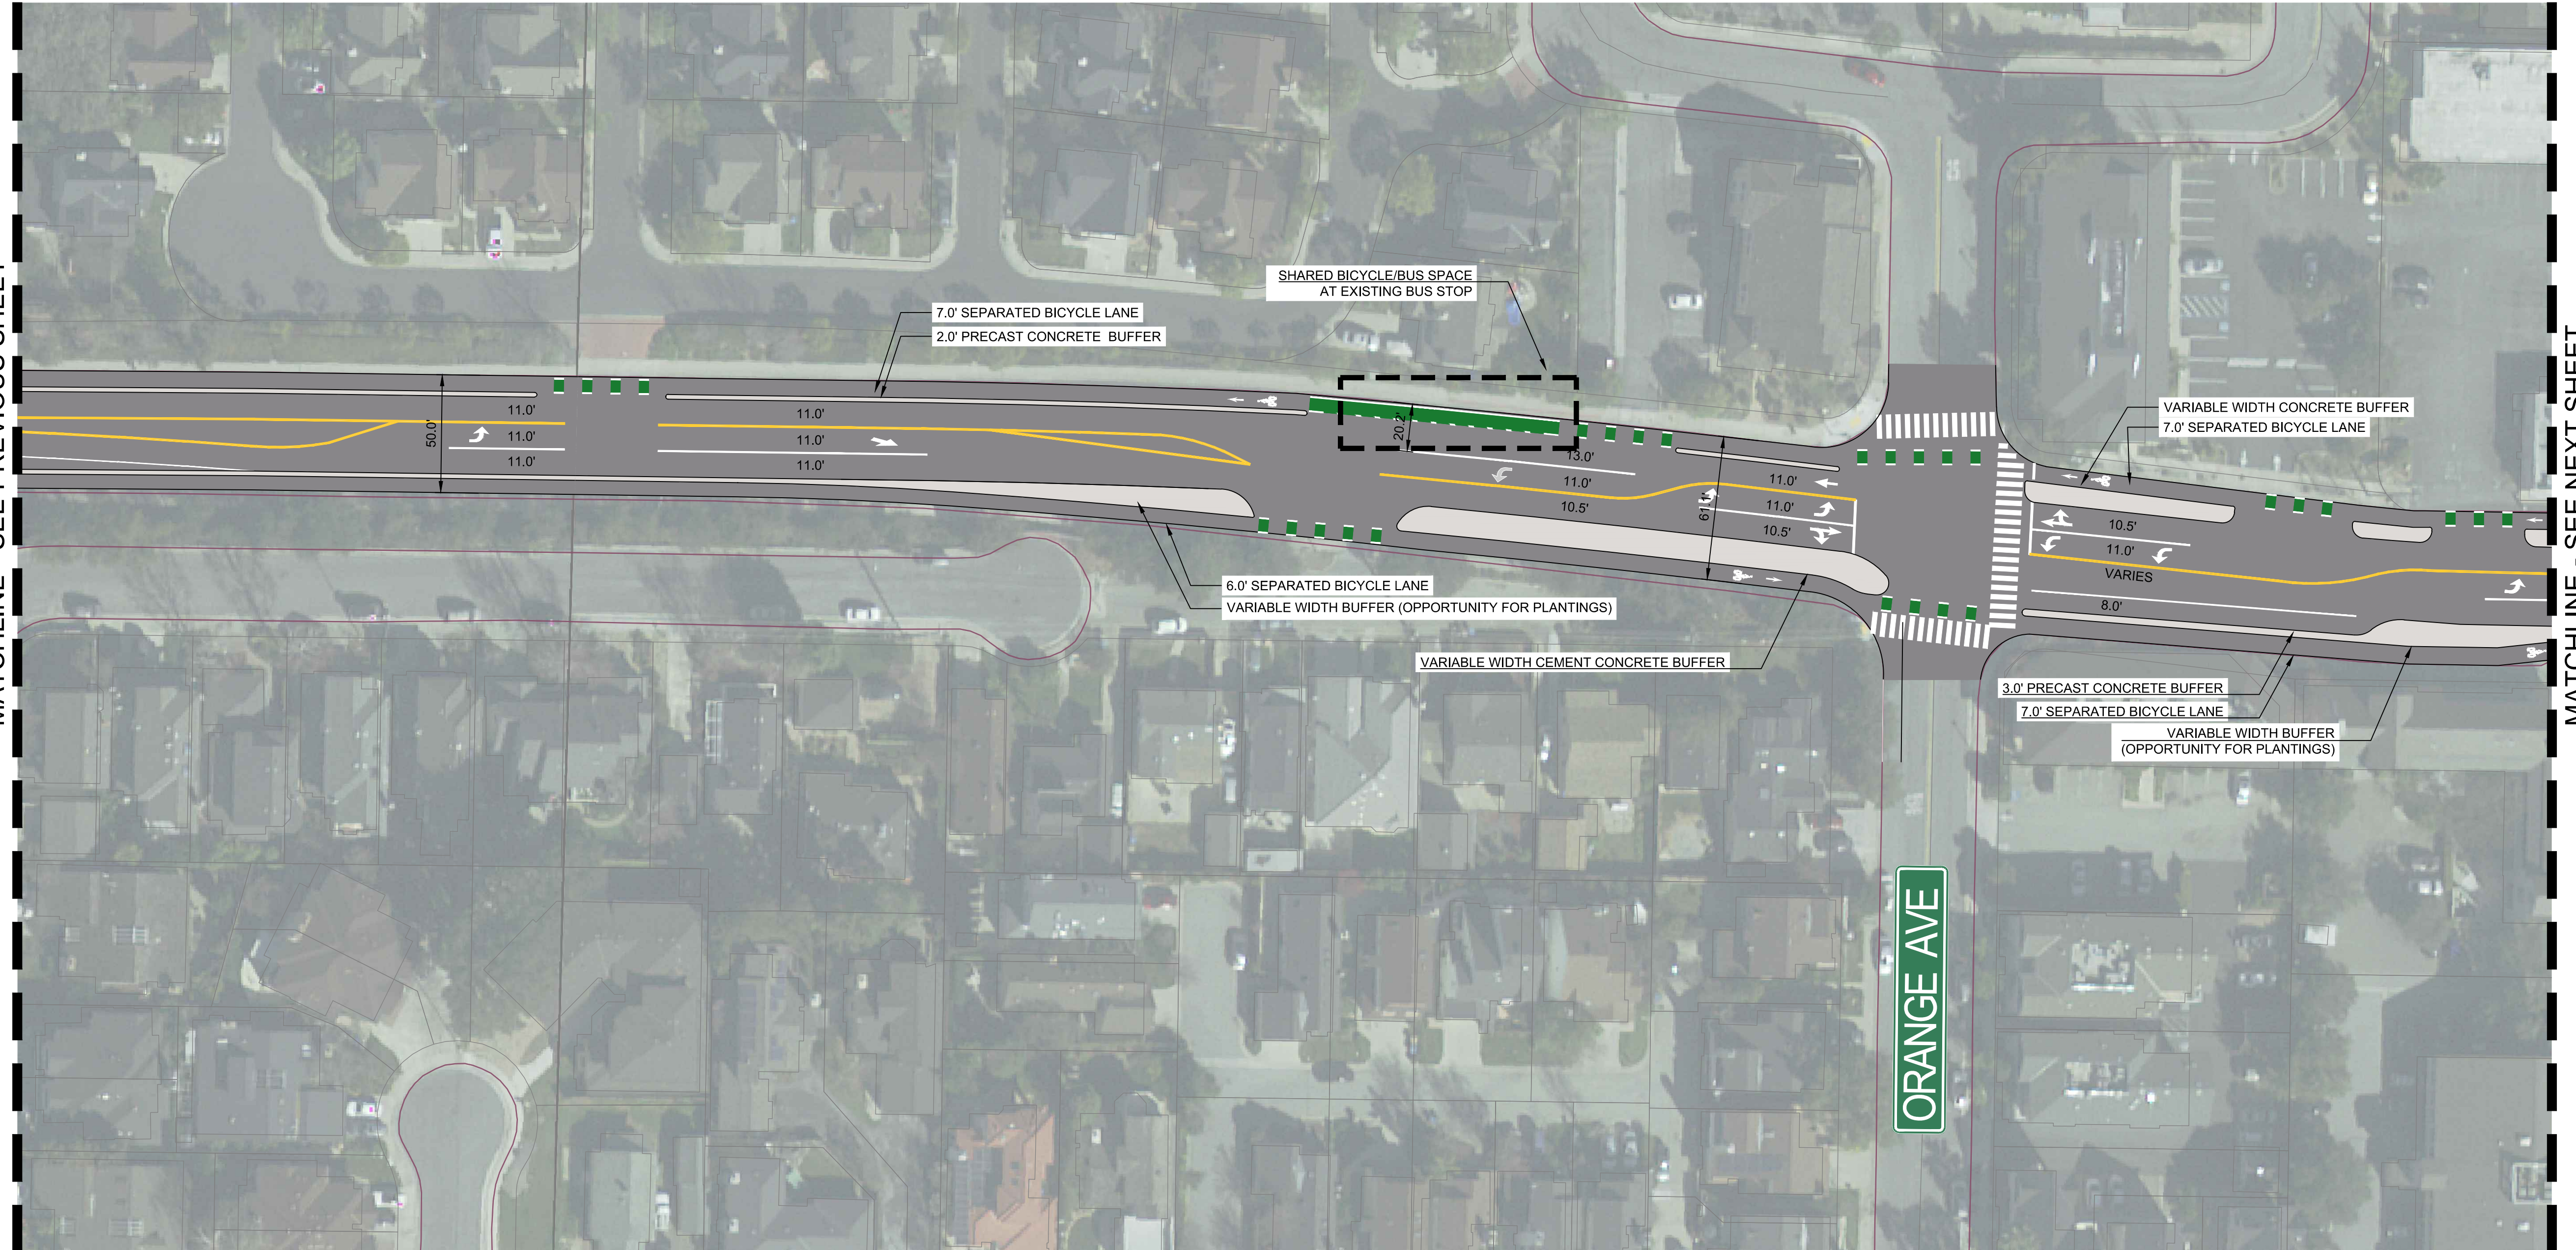

MATCHLINE - SEE NEXT SHEET

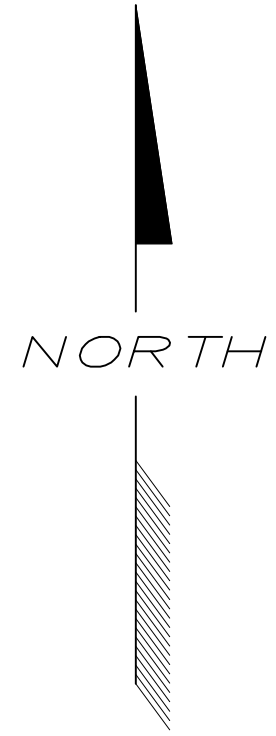

PREPARED: CS
CHECKED: RB
DATE
03/24/2017
REV 1 05/04/2017
REV. 2 -
REV. 3 -


SHEET NAME
CONCEPT
DESIGN
DRAWING NUMBER

C1.4

SHEET NUMBER

5 OF 19

STEVENS CREEK BLVD
CLASS IV BIKEWAY DESIGN
CITY OF CUPERTINO, CA

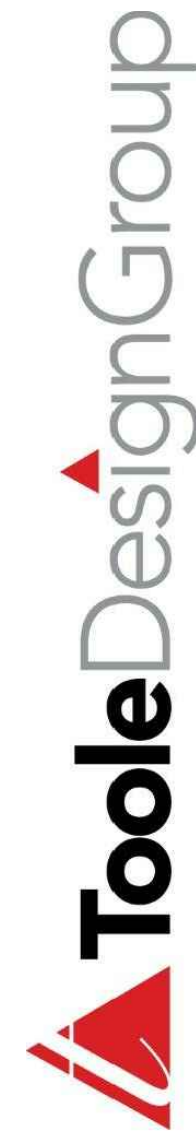

2120 UNIVERSITY AVE BERKELEY, CA 94704
PHONE: (610) 298-0740
www.tooledesign.com

NOT FOR CONSTRUCTION




MATCHLINE - SEE NEXT SHEET



 **Toole** DesignGroup

2120 UNIVERSITY AVE BERKELEY, CA 94704
PHONE: (510) 298-0740
www.tooledesign.com


STEVENS CREEK BLVD
CLASS IV BIKEWAY DESIGN
CITY OF CUPERTINO, CA

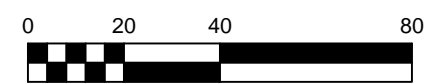


PREPARED: CS
CHECKED: RB
DATE
03/24/2017
REV 1 05/04/2017
REV. 2 -
REV. 3 -

SHEET NAME
**CONCEPT
DESIGN**
DRAWING NUMBER
C1.6
SHEET NUMBER
7 OF **19**

MATCHLINE - SEE PREVIOUS SHEET

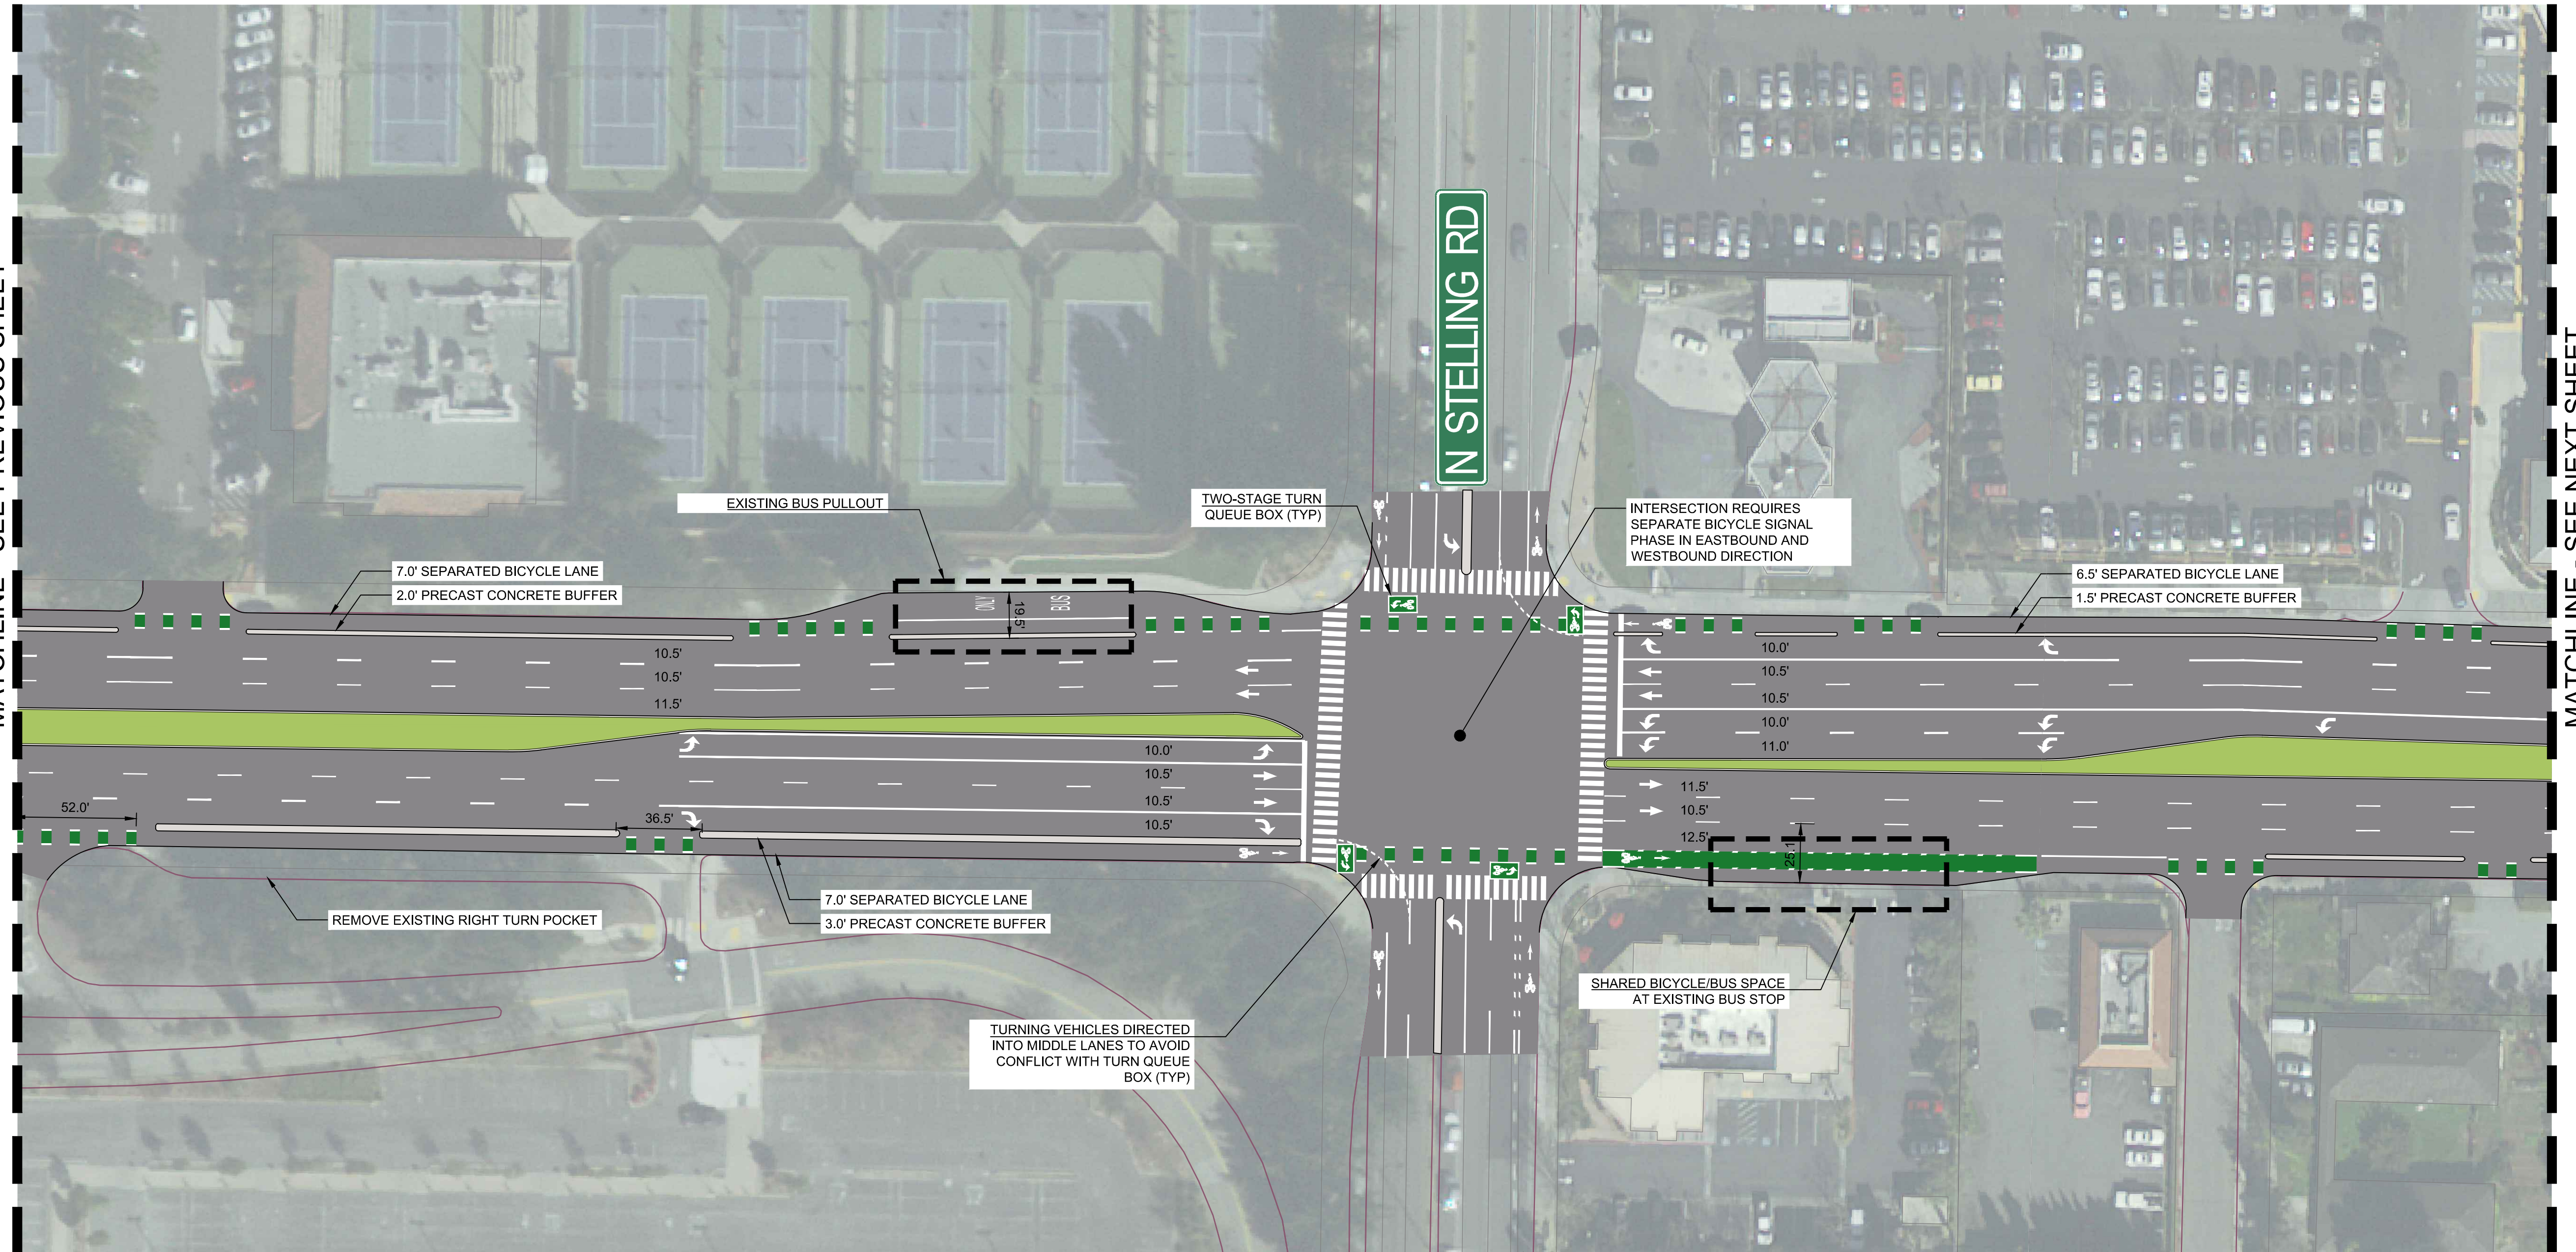

MATCHLINE - SEE NEXT SHEET

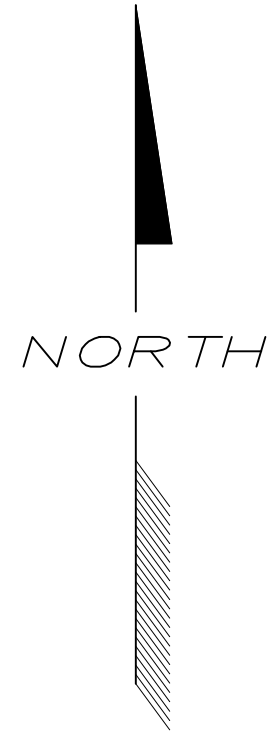

STEVENS CREEK BLVD
CLASS IV BIKEWAY DESIGN
CITY OF CUPERTINO, CA



PREPARED: CS
CHECKED: RB

DATE
03/24/2017

REV 1 05/04/2017
REV. 2 -
REV. 3 -

SHEET NAME
CONCEPT
DESIGN

DRAWING NUMBER


C1.8

SHEET NUMBER


9 OF **19**

NOT FOR CONSTRUCTION


MATCHLINE - SEE PREVIOUS SHEET

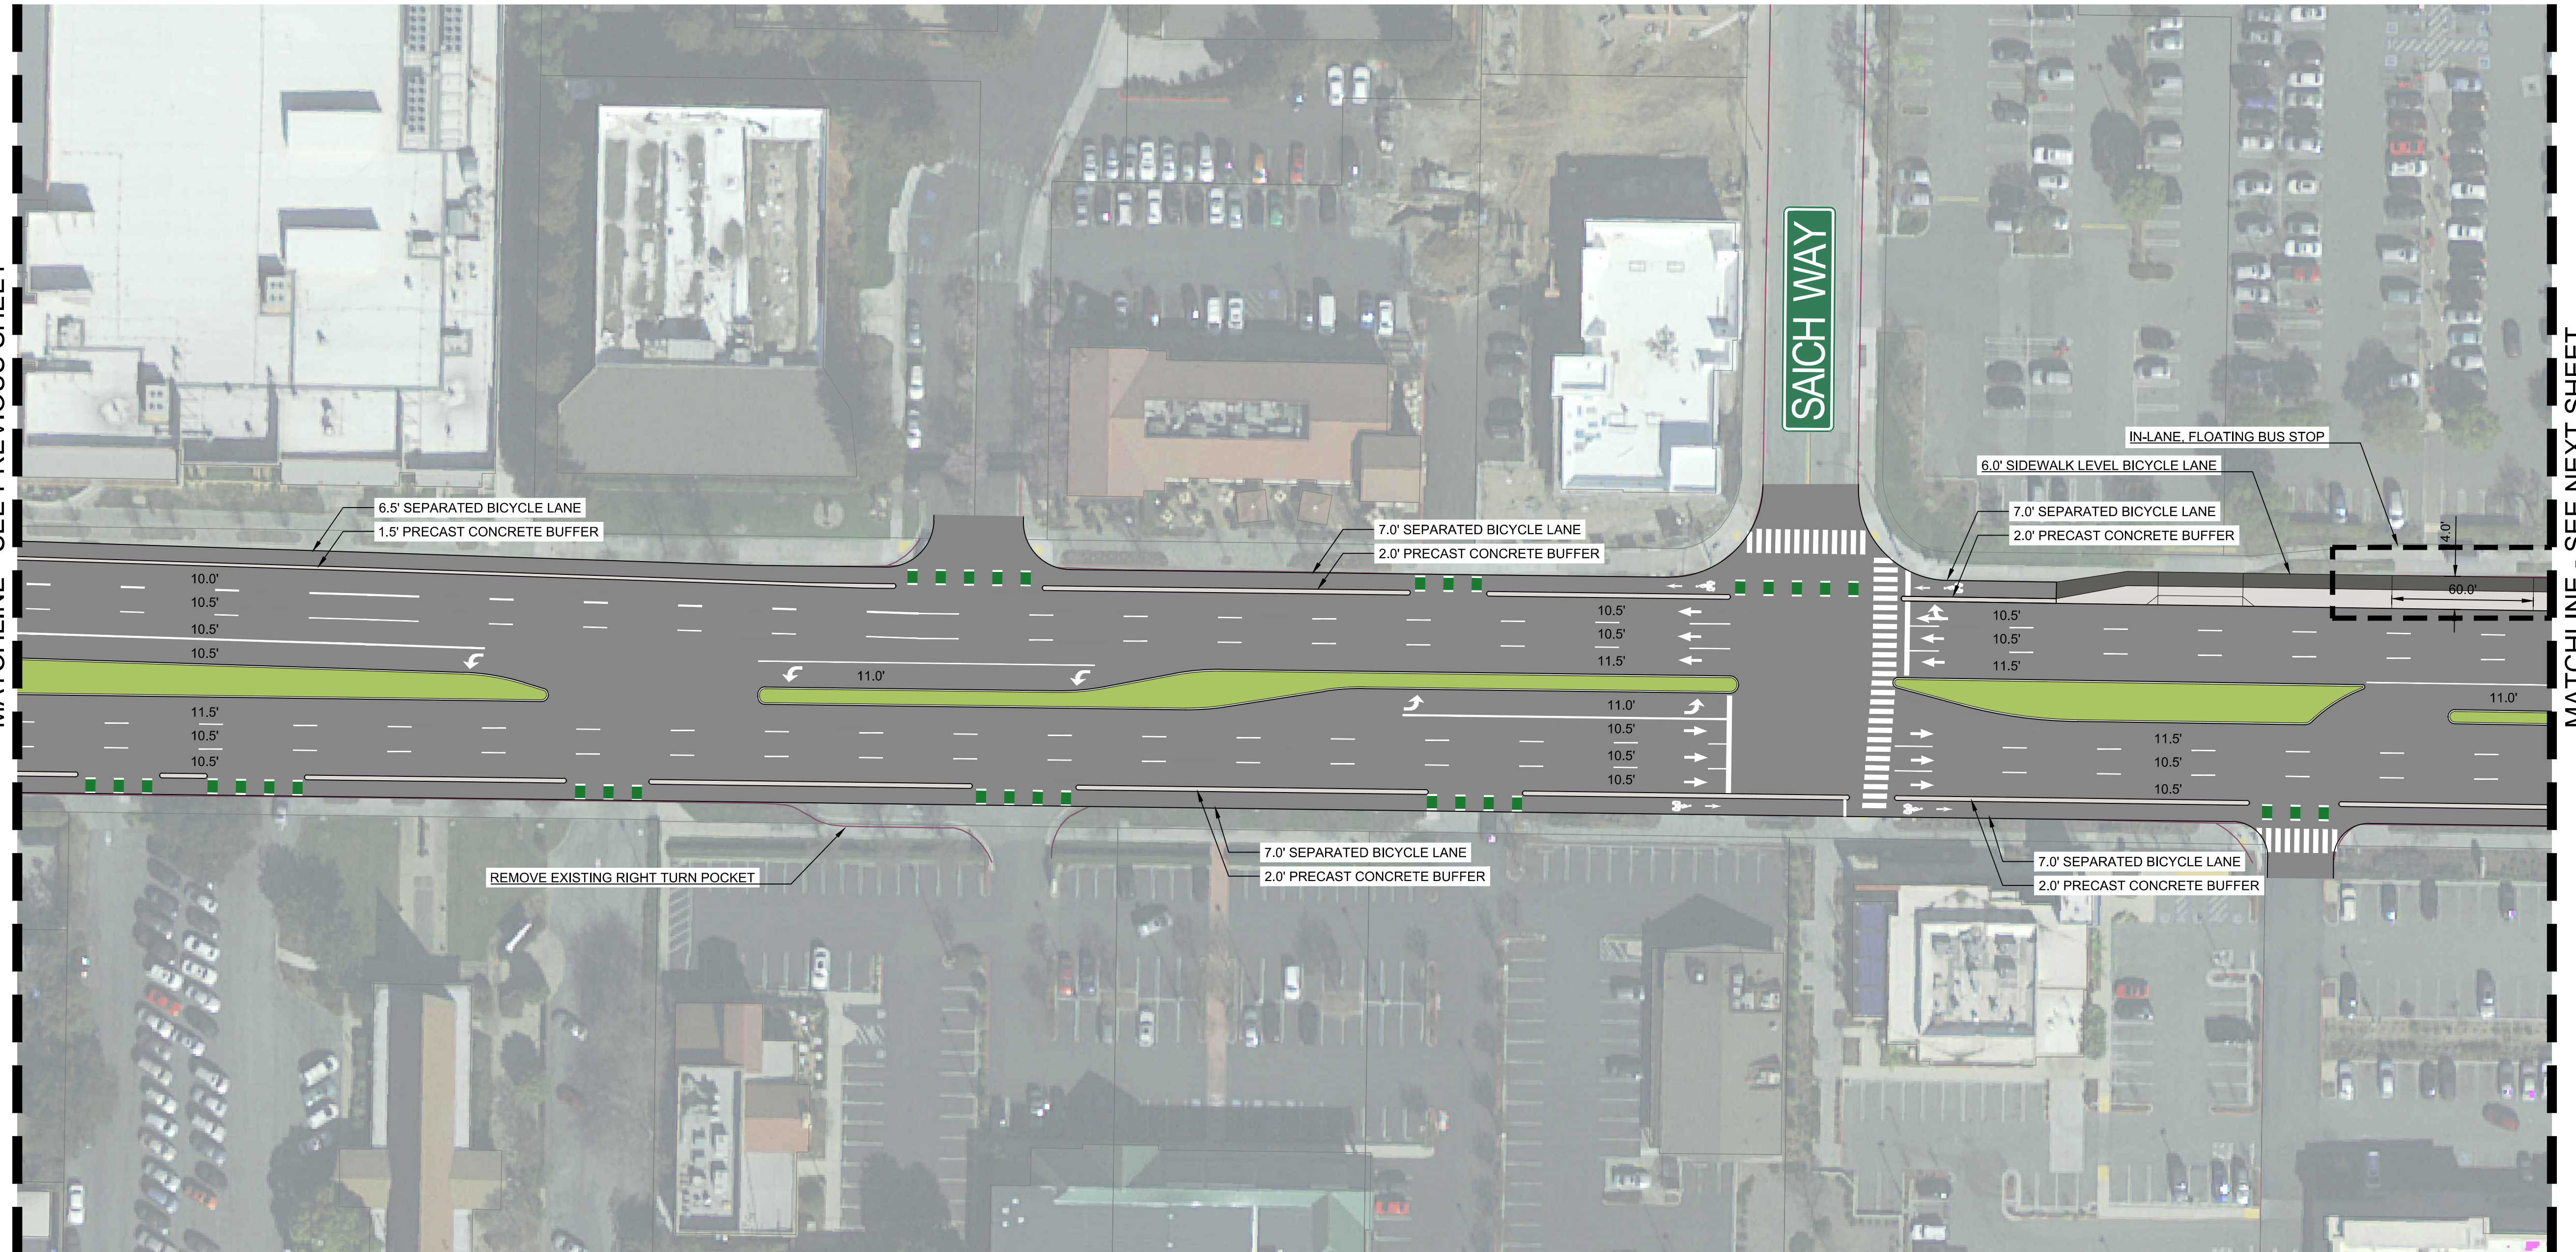

MATCHLINE - SEE NEXT SHEET

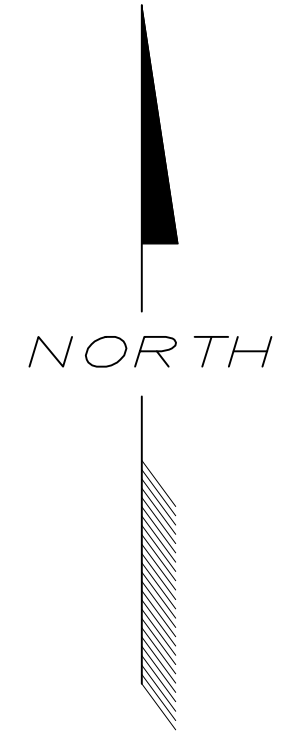

STEVENS CREEK BLVD
CLASS IV BIKEWAY DESIGN
CITY OF CUPERTINO, CA

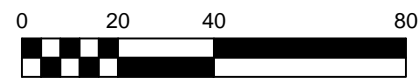

PREPARED: CS
CHECKED: RB
DATE
03/24/2017
REV 1 05/04/2017
REV. 2 -
REV. 3 -



SHEET NAME
CONCEPT
DESIGN
DRAWING NUMBER

C1.9


SHEET NUMBER

10 OF 19

NOT FOR CONSTRUCTION

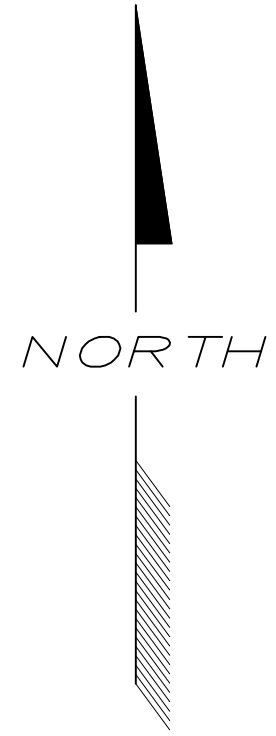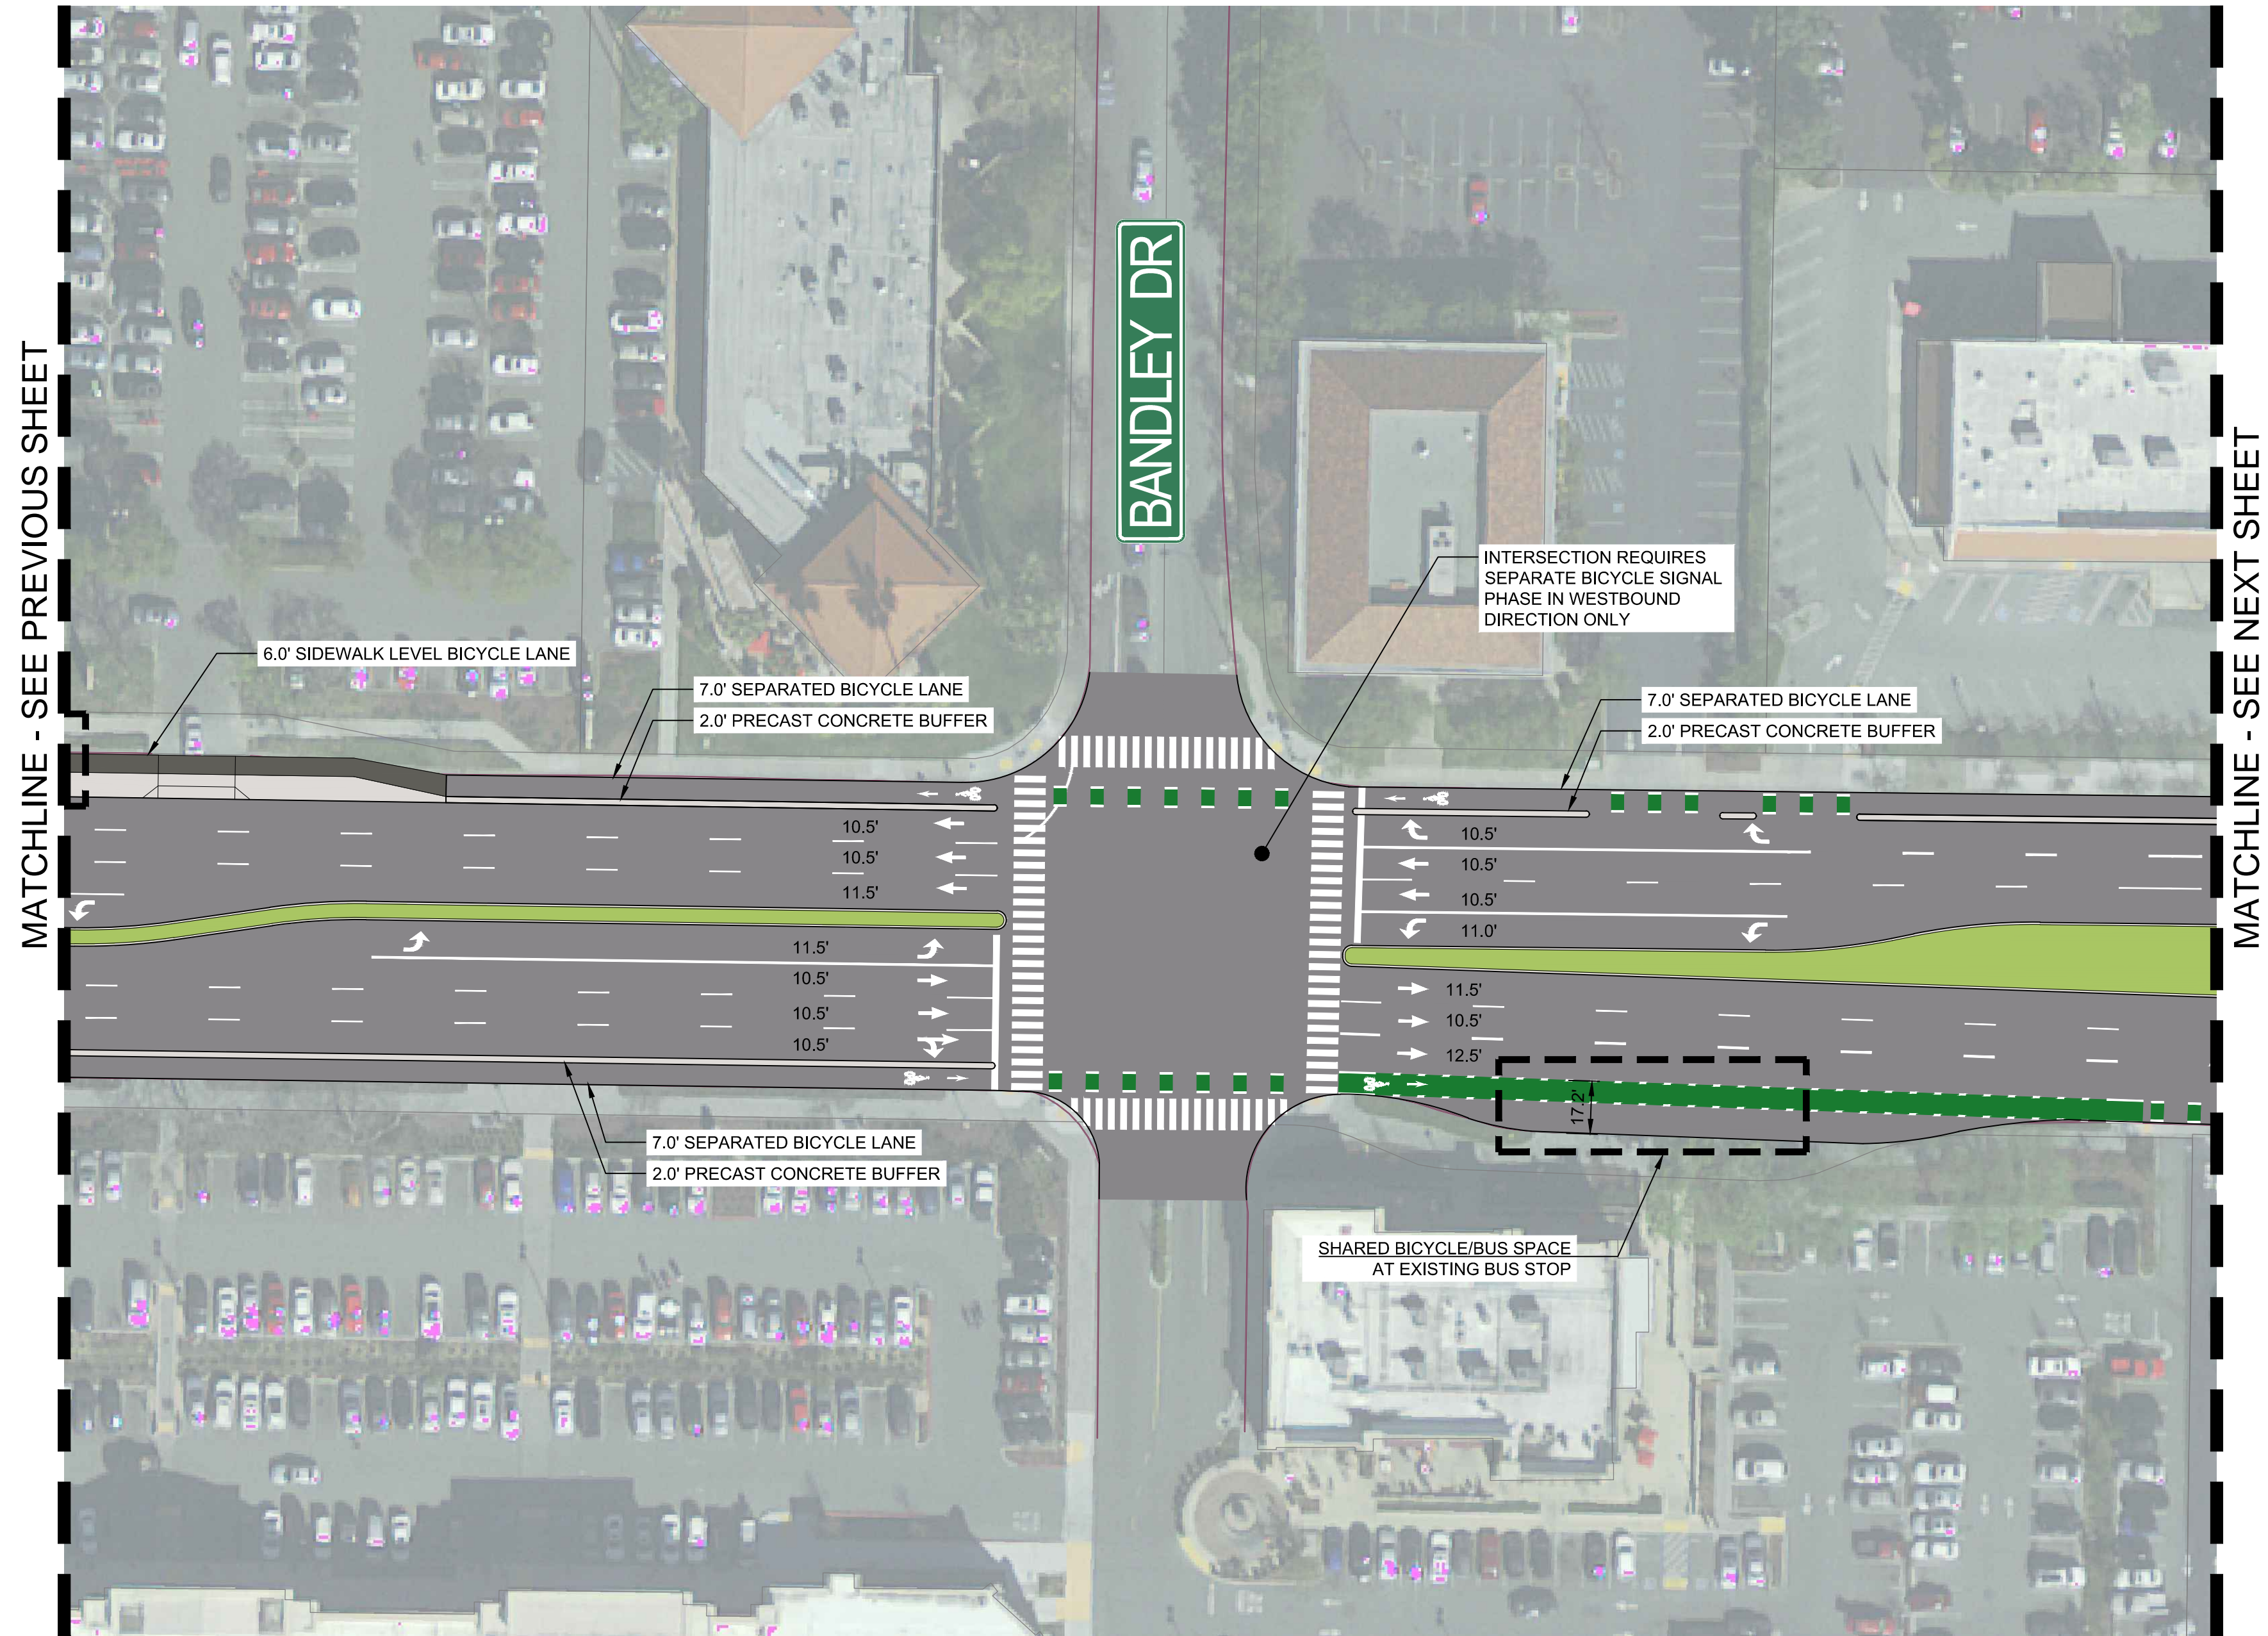

STEVENS CREEK BLVD
CLASS IV BIKEWAY DESIGN
CITY OF CUPERTINO, CA

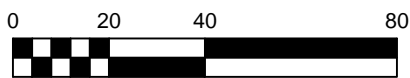

PREPARED: CS
CHECKED: RB
DATE
03/24/2017
REV. 1 05/04/2017
REV. 2 -
REV. 3 -

SHEET NAME
CONCEPT
DESIGN
DRAWING NUMBER


C1.10

SHEET NUMBER


11 OF 19

NOT FOR CONSTRUCTION

MATCHLINE - SEE PREVIOUS SHEET

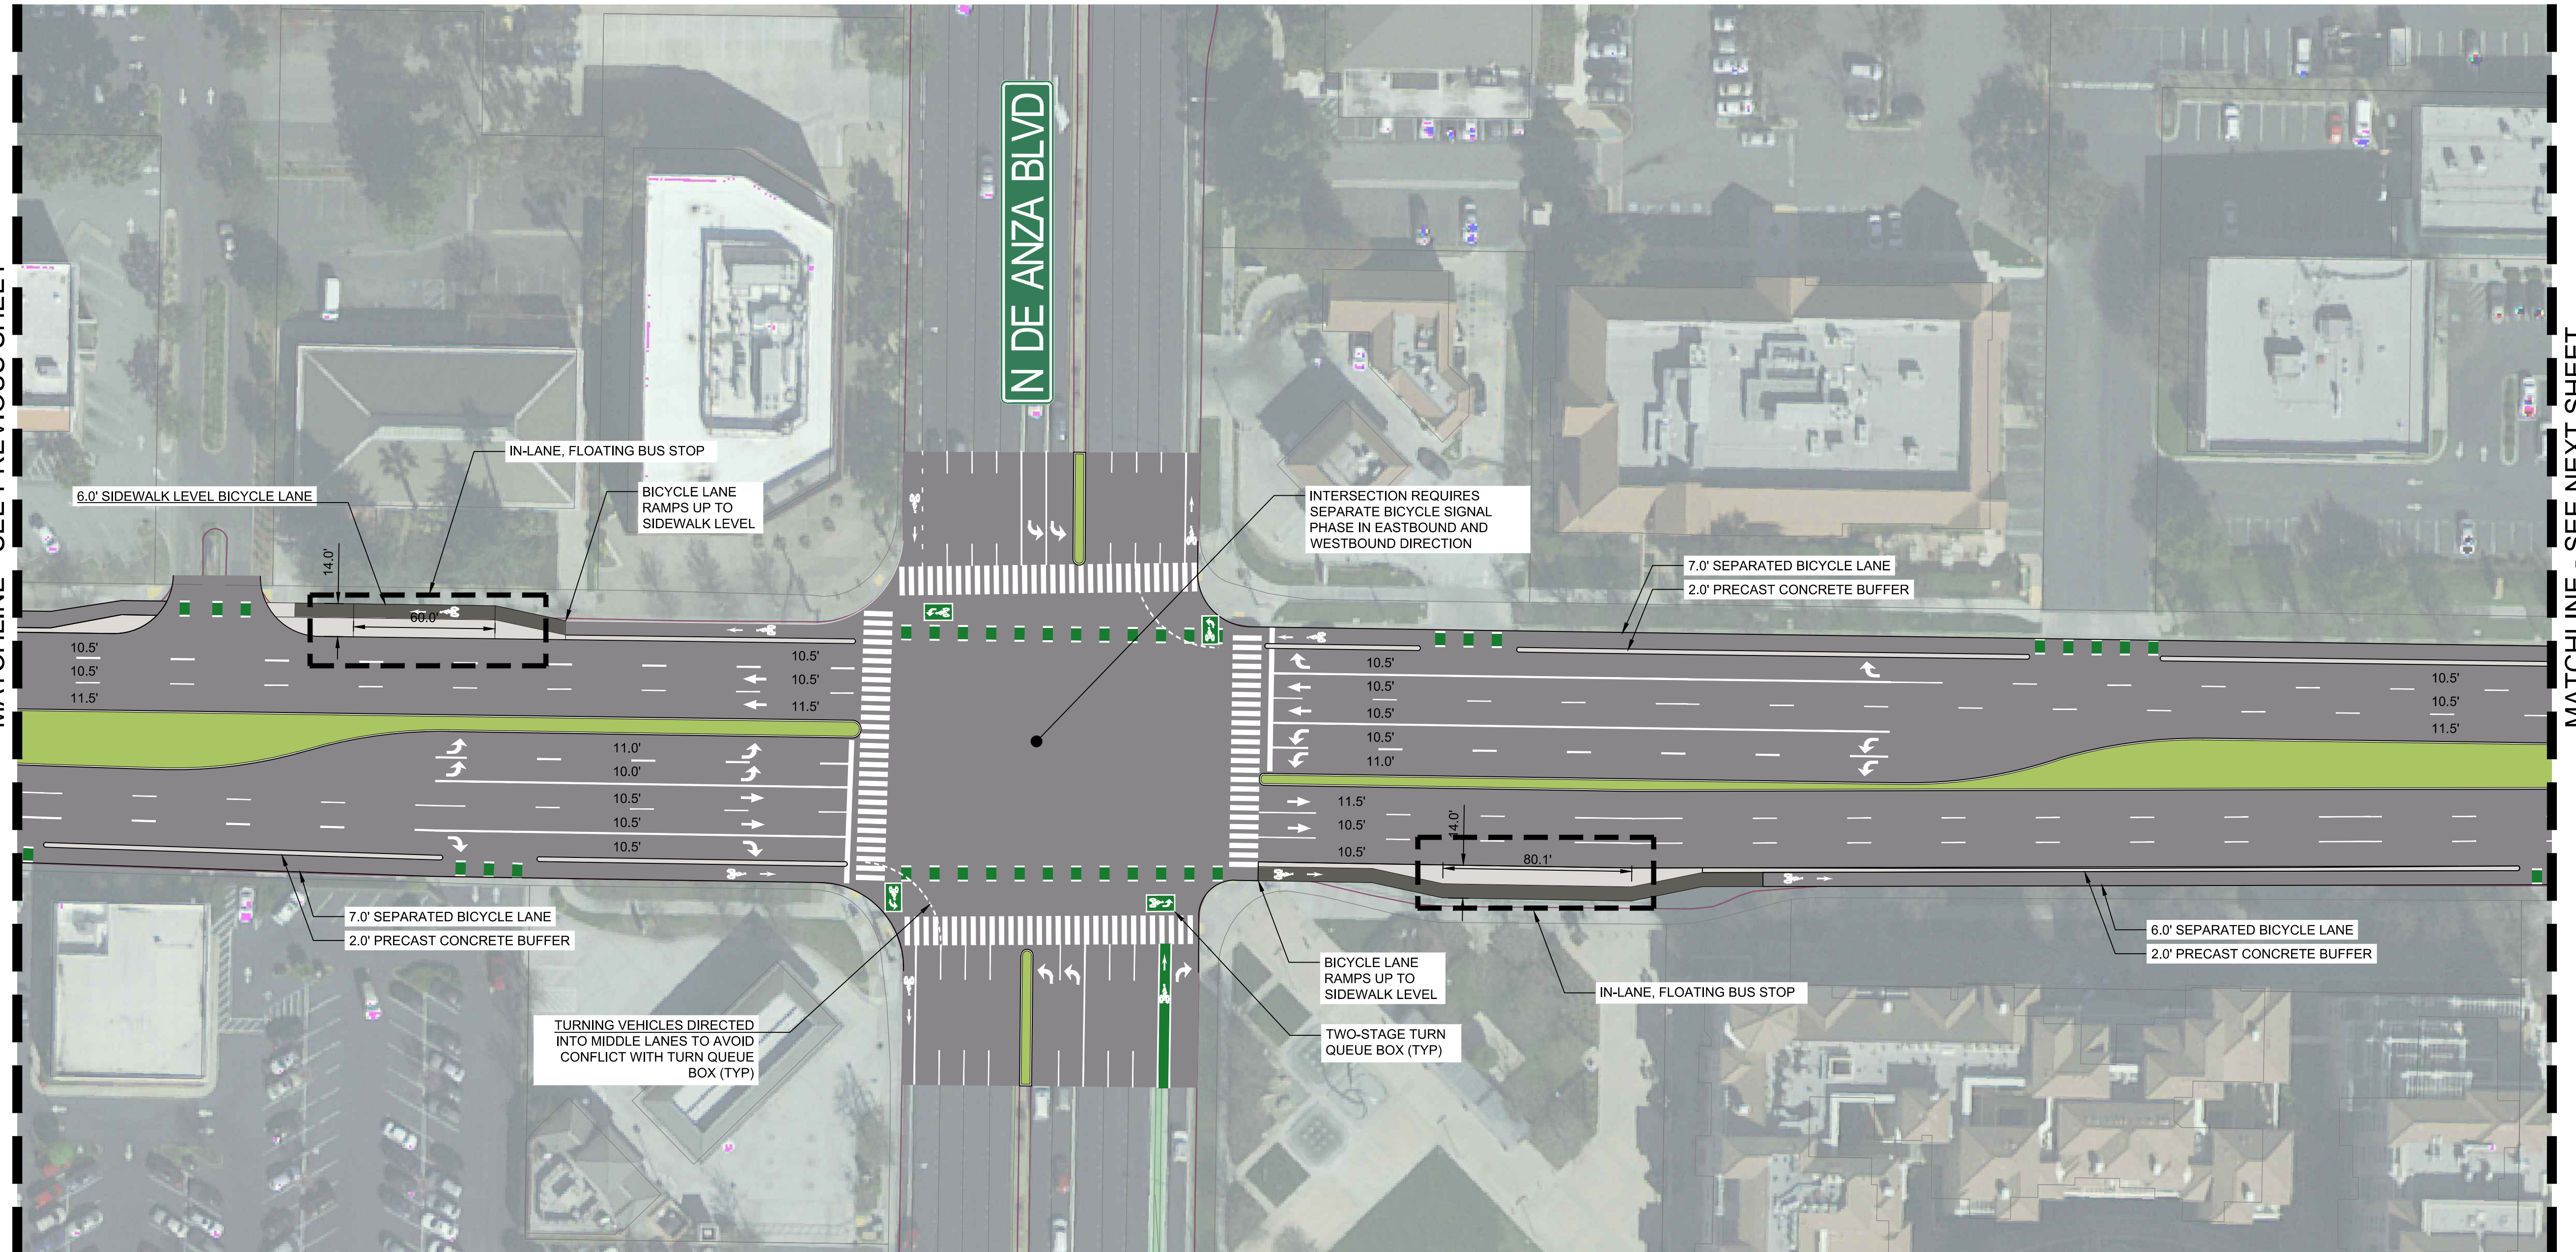

MATCHLINE - SEE NEXT SHEET

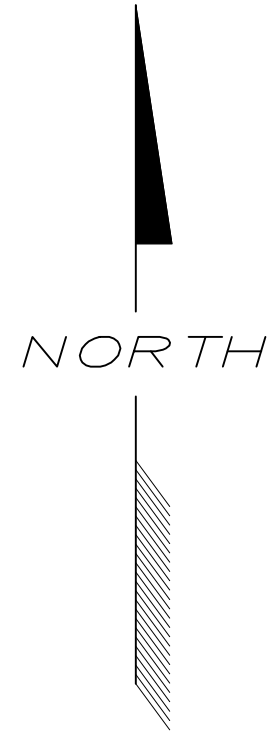

STEVENS CREEK BLVD
CLASS IV BIKEWAY DESIGN
CITY OF CUPERTINO, CA



PREPARED: CS
CHECKED: RB
DATE
03/24/2017
REV 1 05/04/2017
REV. 2 -
REV. 3 -

SHEET NAME
CONCEPT
DESIGN
DRAWING NUMBER



C1.11

SHEET NUMBER

12 OF 19

NOT FOR CONSTRUCTION

MATCHLINE - SEE PREVIOUS SHEET

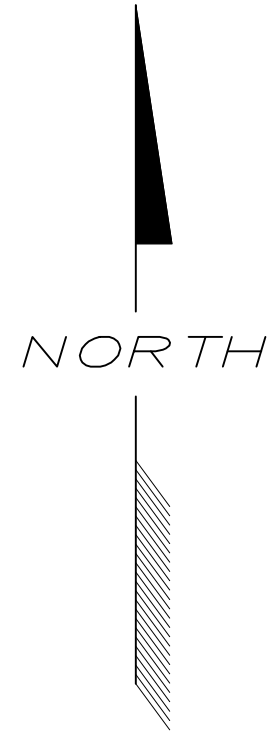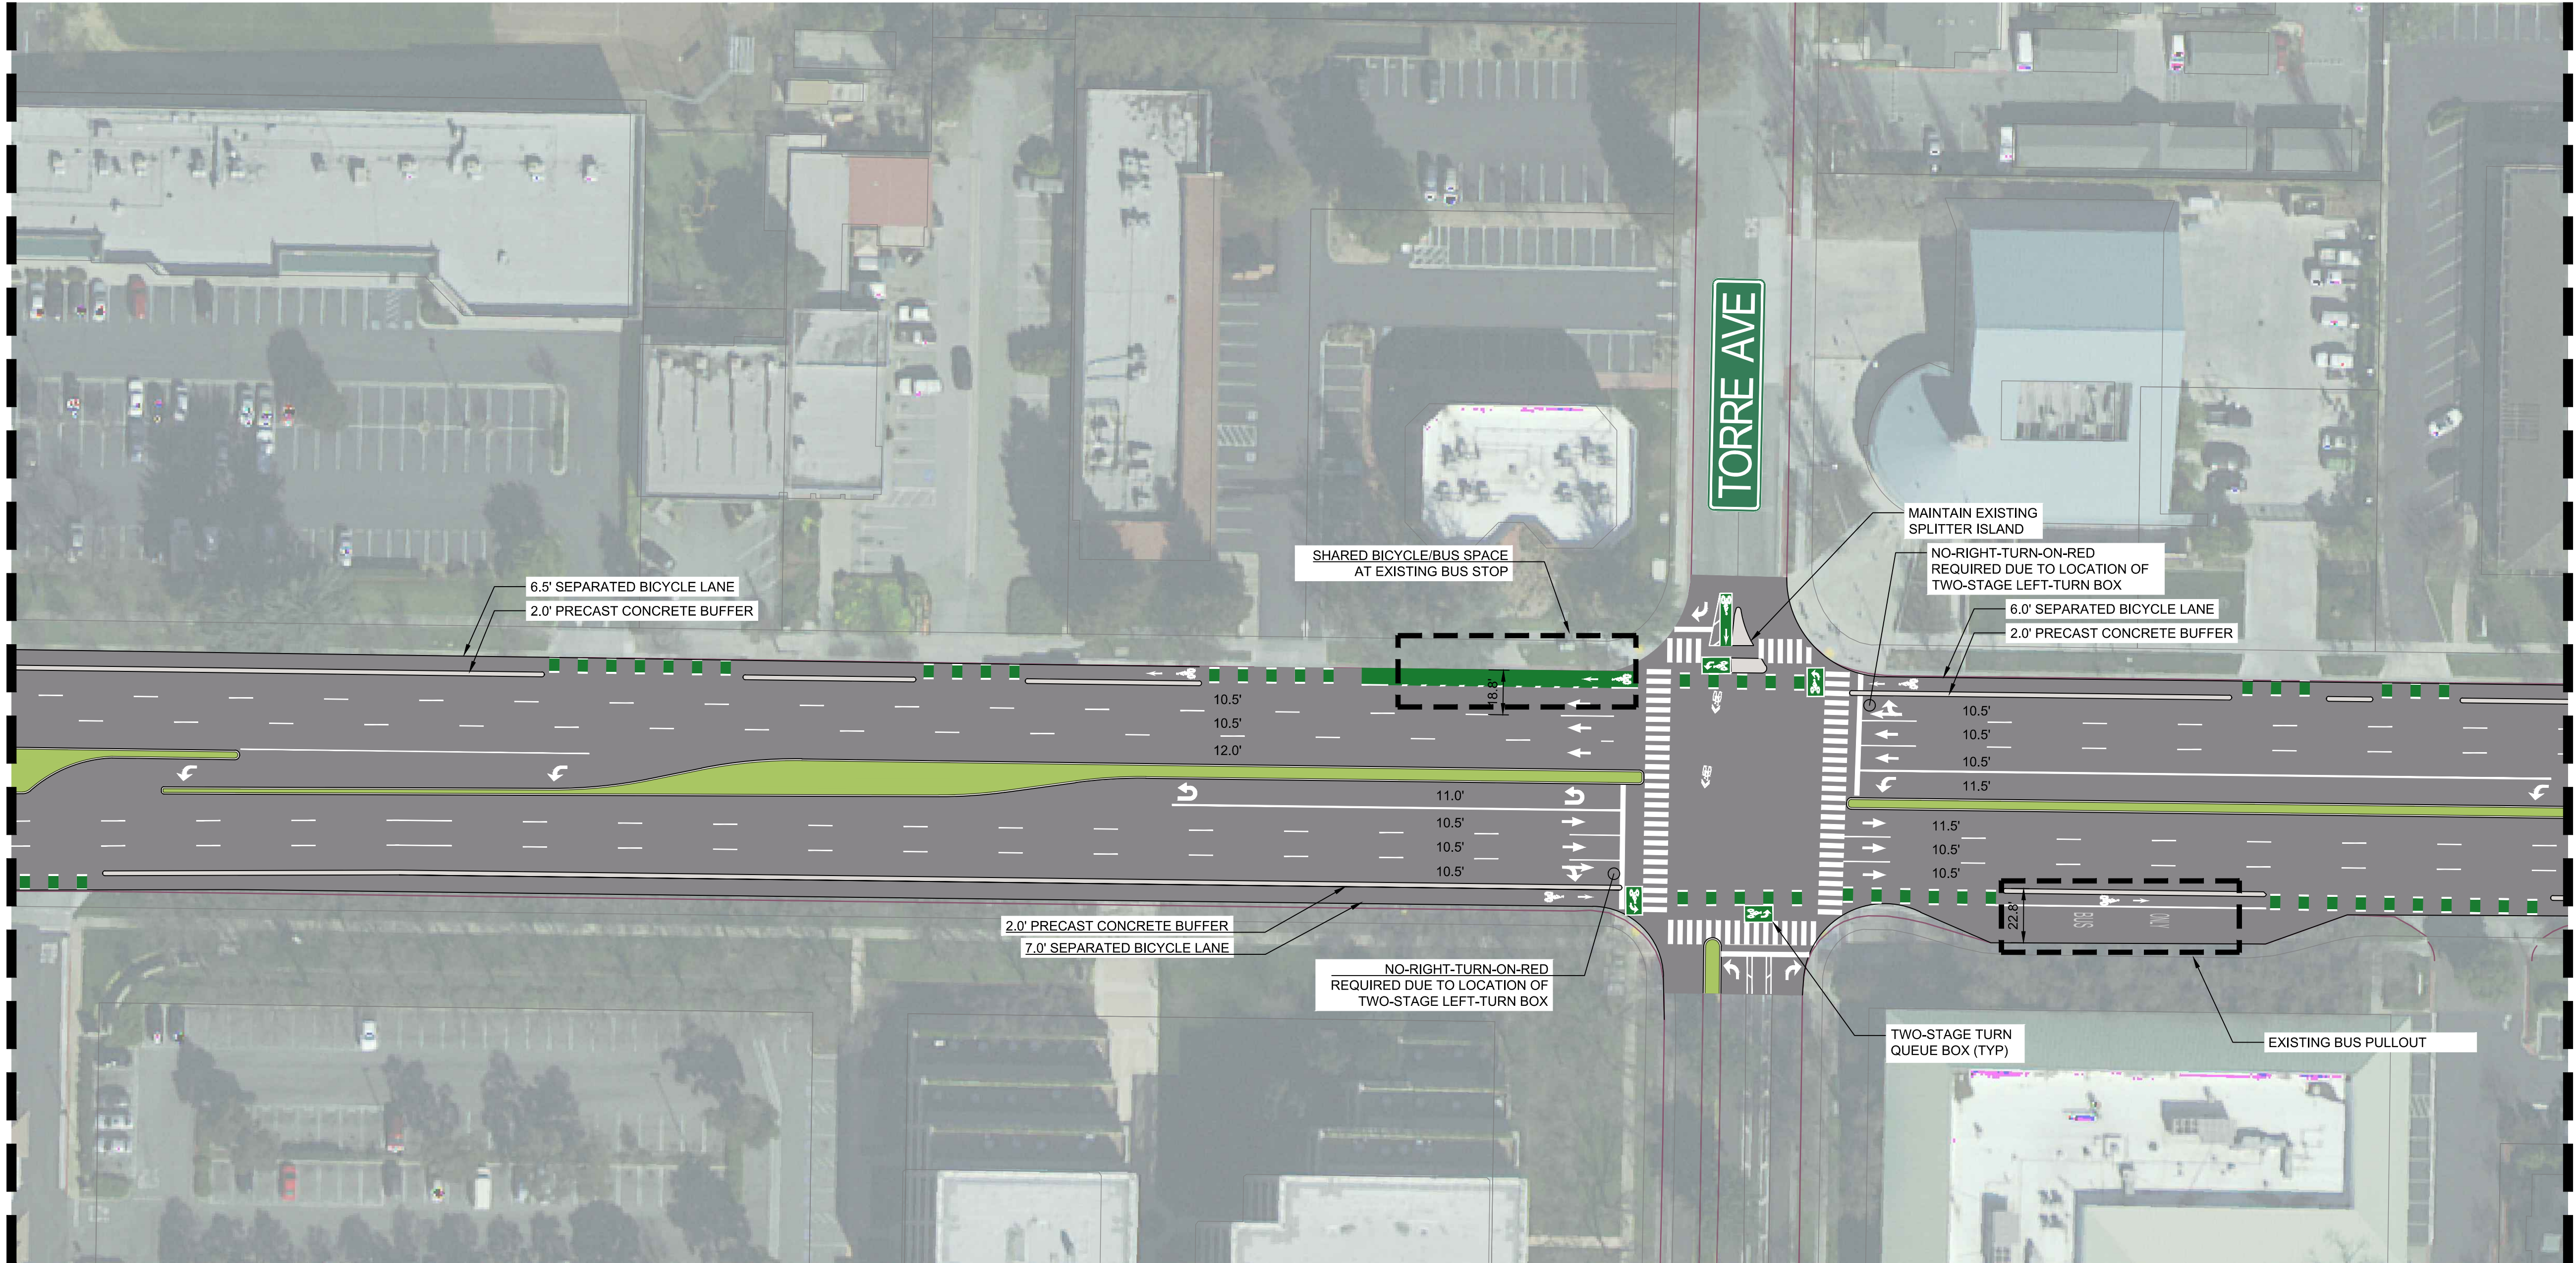


NOT FOR CONSTRUCTION



2120 UNIVERSITY AVE BERKELEY, CA 94704
PHONE: (610) 298-0740
www.tooledesign.com

STEVENS CREEK BLVD
CLASS IV BIKEWAY DESIGN
CITY OF CUPERTINO, CA

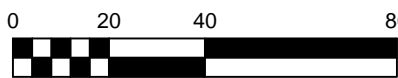

PREPARED: CS
CHECKED: RB
DATE
03/24/2017
REV 1 05/04/2017
REV. 2 -
REV. 3 -


SHEET NAME
CONCEPT
DESIGN
DRAWING NUMBER

C1.12

SHEET NUMBER

13 OF 19

MATCHLINE - SEE PREVIOUS SHEET

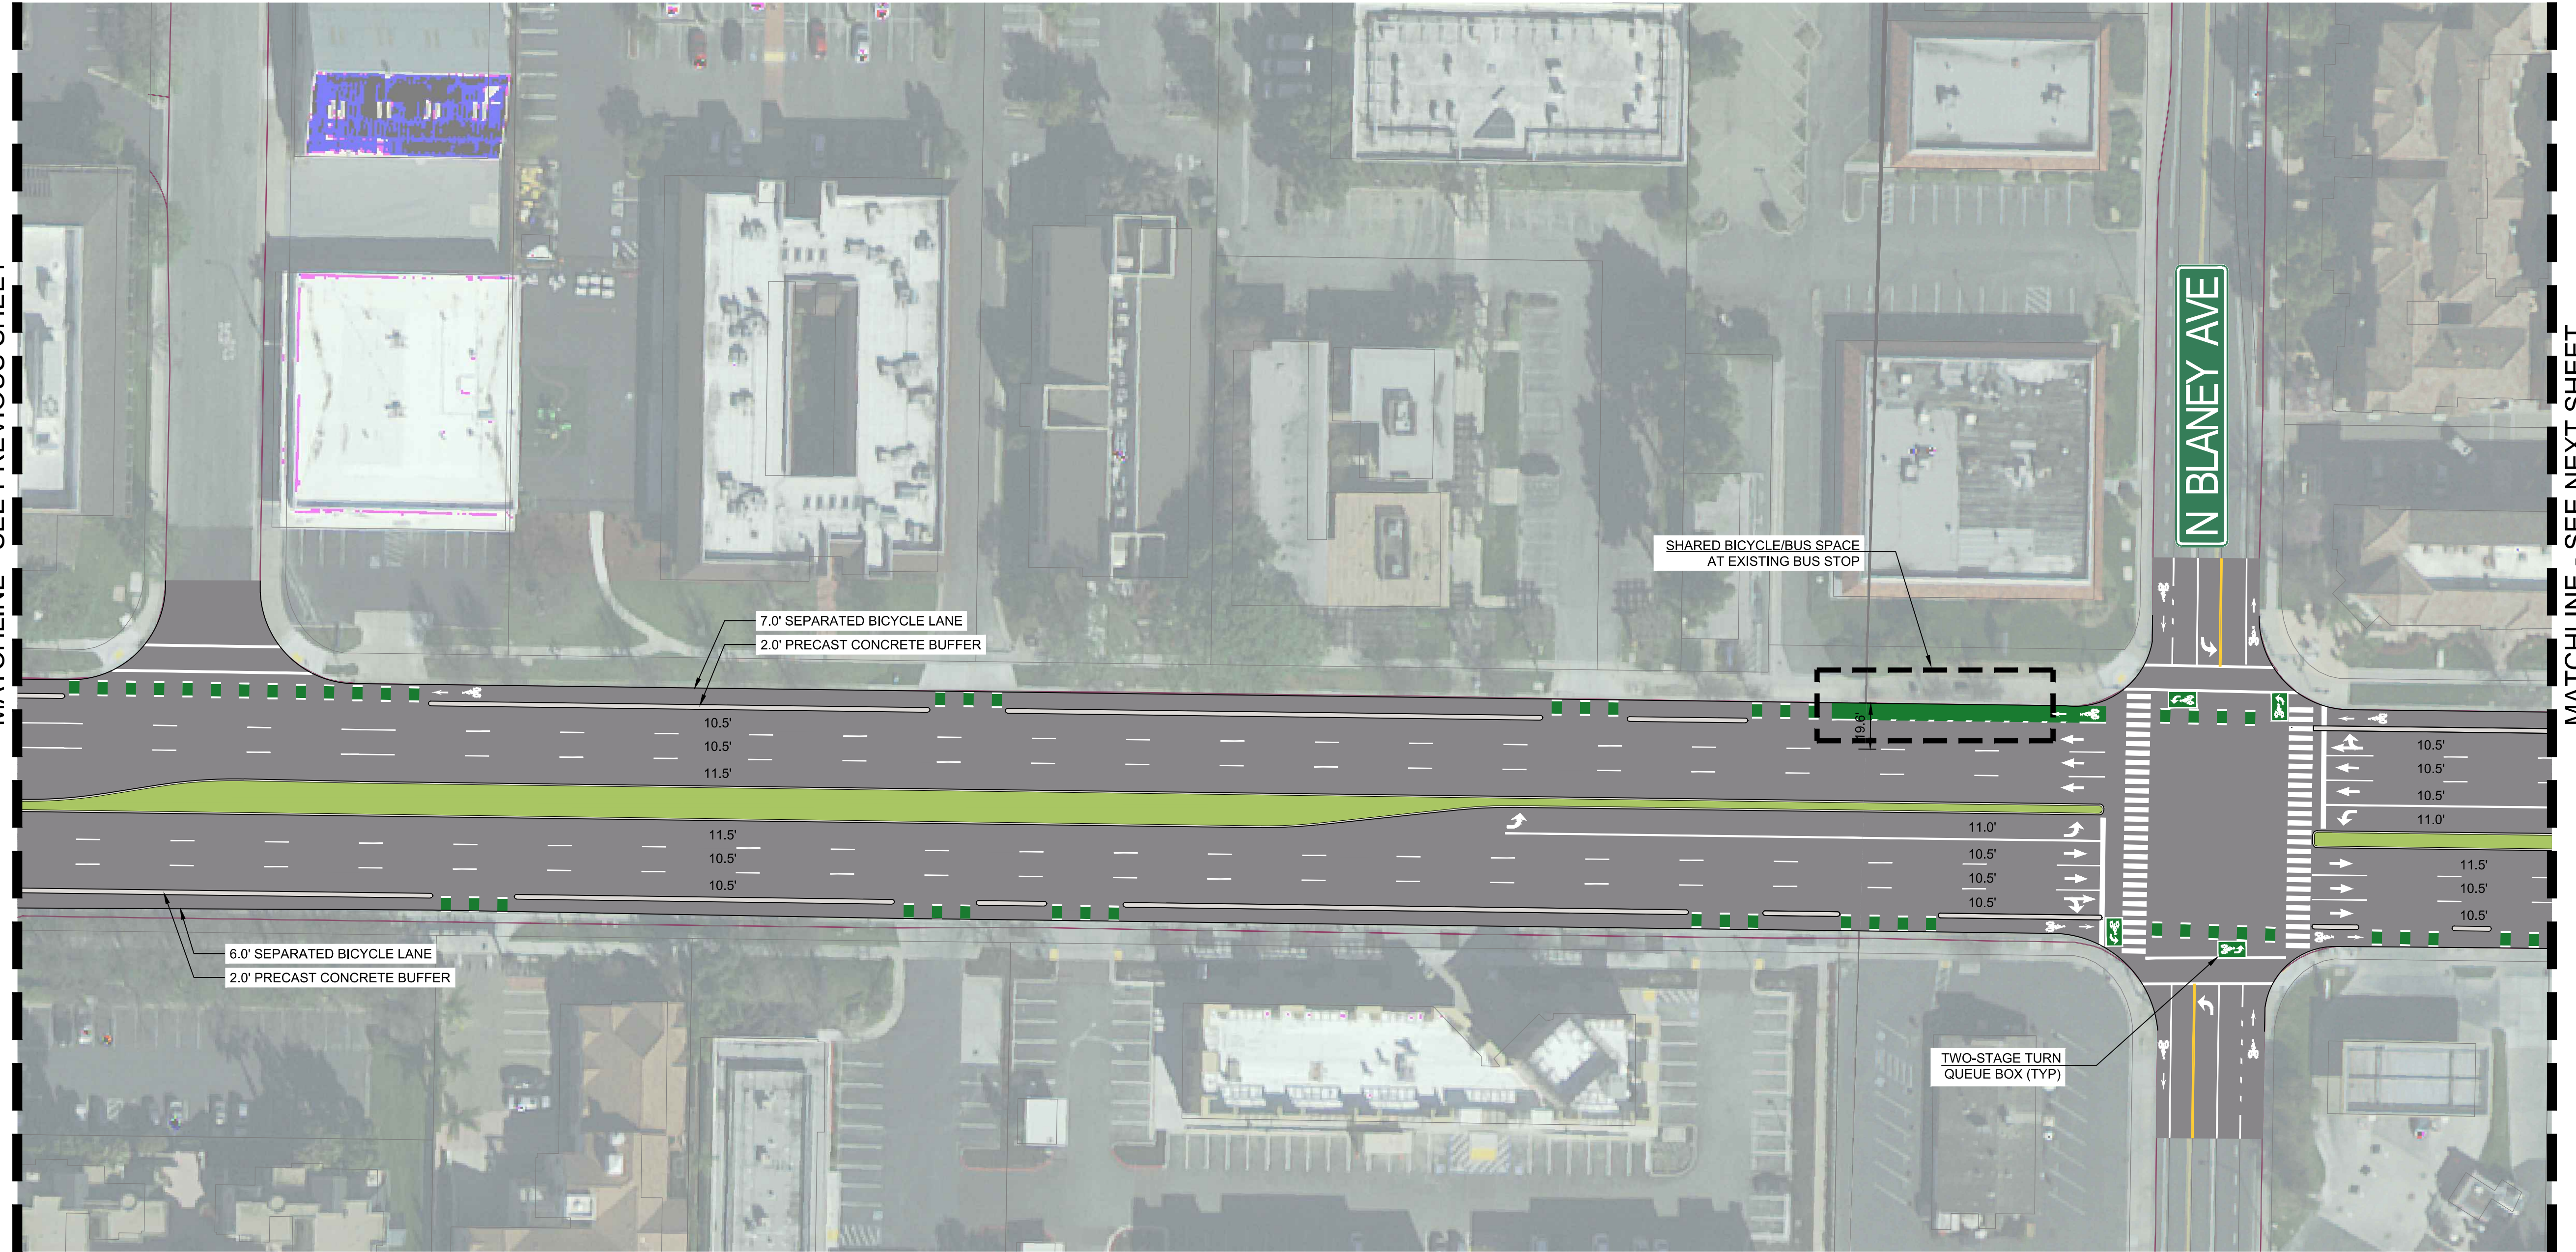

NORTH

MATCHLINE - SEE NEXT SHEET

N BLANEY AVE

SHARED BICYCLE/BUS SPACE
AT EXISTING BUS STOP

TWO-STAGE TURN
QUEUE BOX (TYP)

6.0' SEPARATED BICYCLE LANE
2.0' PRECAST CONCRETE BUFFER

7.0' SEPARATED BICYCLE LANE
2.0' PRECAST CONCRETE BUFFER

10.5'
10.5'
11.5'

11.5'
10.5'

10.5'
10.5'
11.0'

11.0'
10.5'
10.5'


10.5'
10.5'
11.0'

11.5'
10.5'
10.5'



2120 UNIVERSITY AVE BERKELEY, CA 94704
PHONE: (610) 298-0740
www.tooledesign.com

STEVENS CREEK BLVD
CLASS IV BIKEWAY DESIGN
CITY OF CUPERTINO, CA

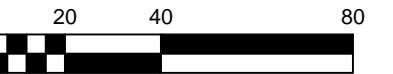

PREPARED: CS
CHECKED: RB
DATE
03/24/2017
REV 1 05/04/2017
REV. 2 -
REV. 3 -

SHEET NAME
CONCEPT
DESIGN
DRAWING NUMBER


C1.13

SHEET NUMBER


14 OF 19

NOT FOR CONSTRUCTION

MATCHLINE - SEE PREVIOUS SHEET

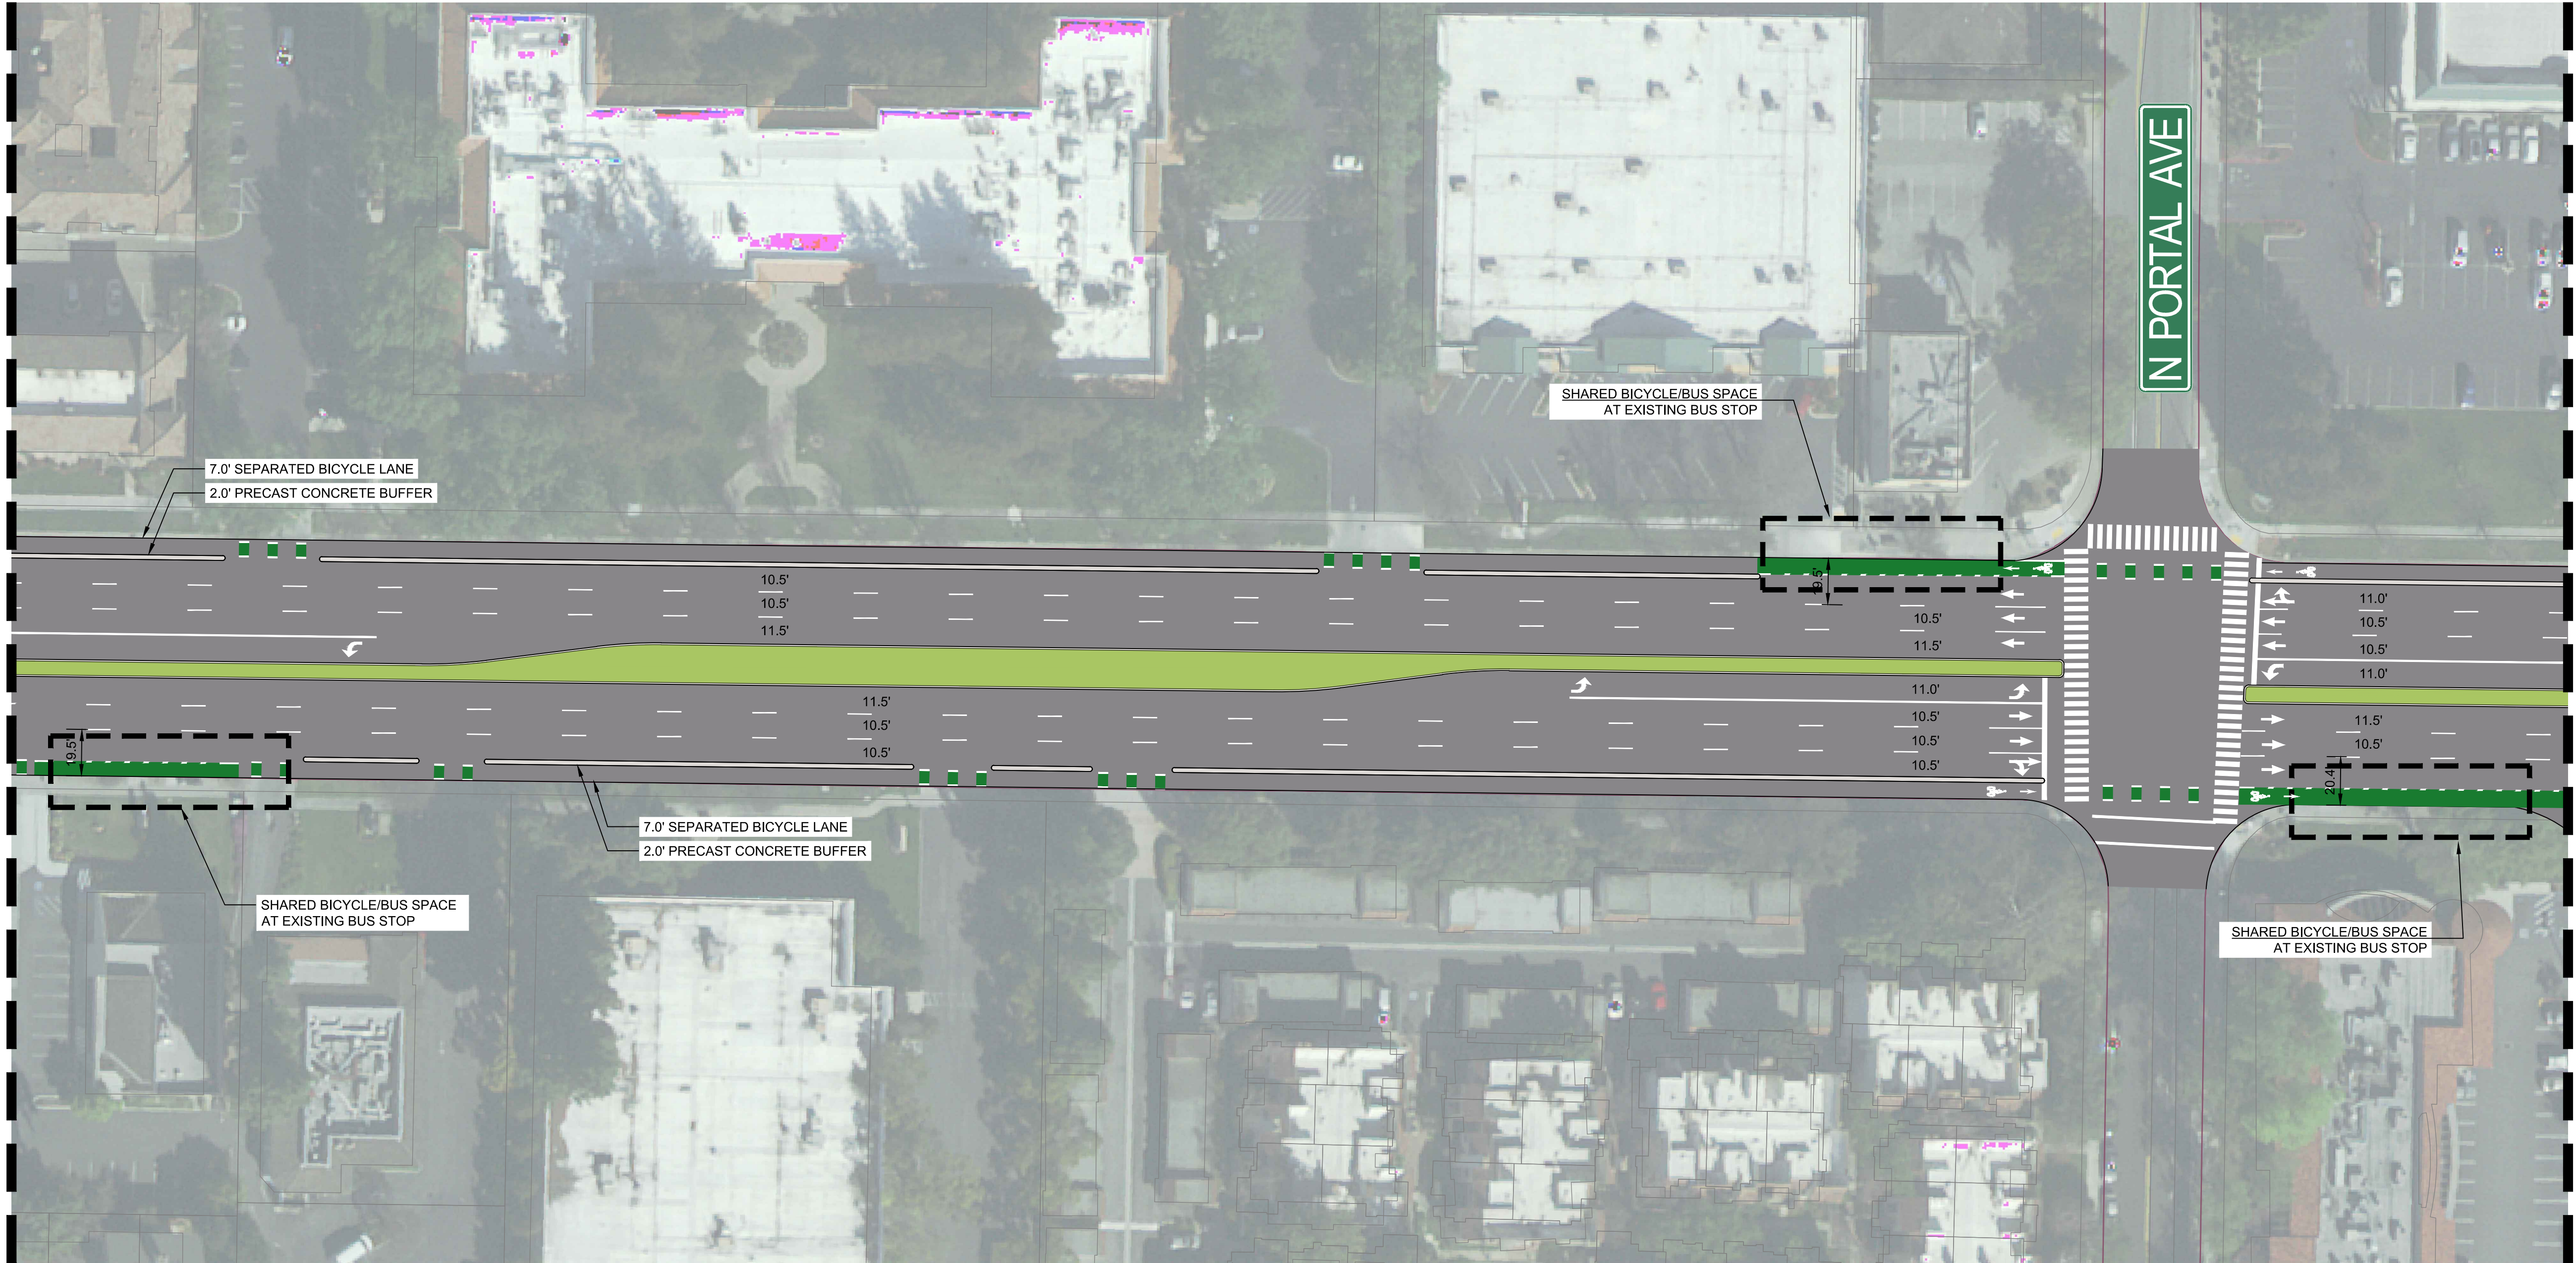

MATCHLINE - SEE NEXT SHEET

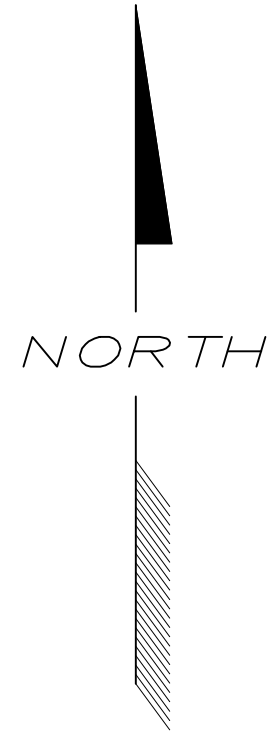

N PORTAL AVE

STEVENS CREEK BLVD
CLASS IV BIKEWAY DESIGN
CITY OF CUPERTINO, CA



PREPARED: CS
CHECKED: RB
DATE
03/24/2017
REV 1 05/04/2017
REV. 2 -
REV. 3 -

SHEET NAME
CONCEPT
DESIGN
DRAWING NUMBER


C1.14

SHEET NUMBER


15 OF 19

NOT FOR CONSTRUCTION


MATCHLINE - SEE PREVIOUS SHEET

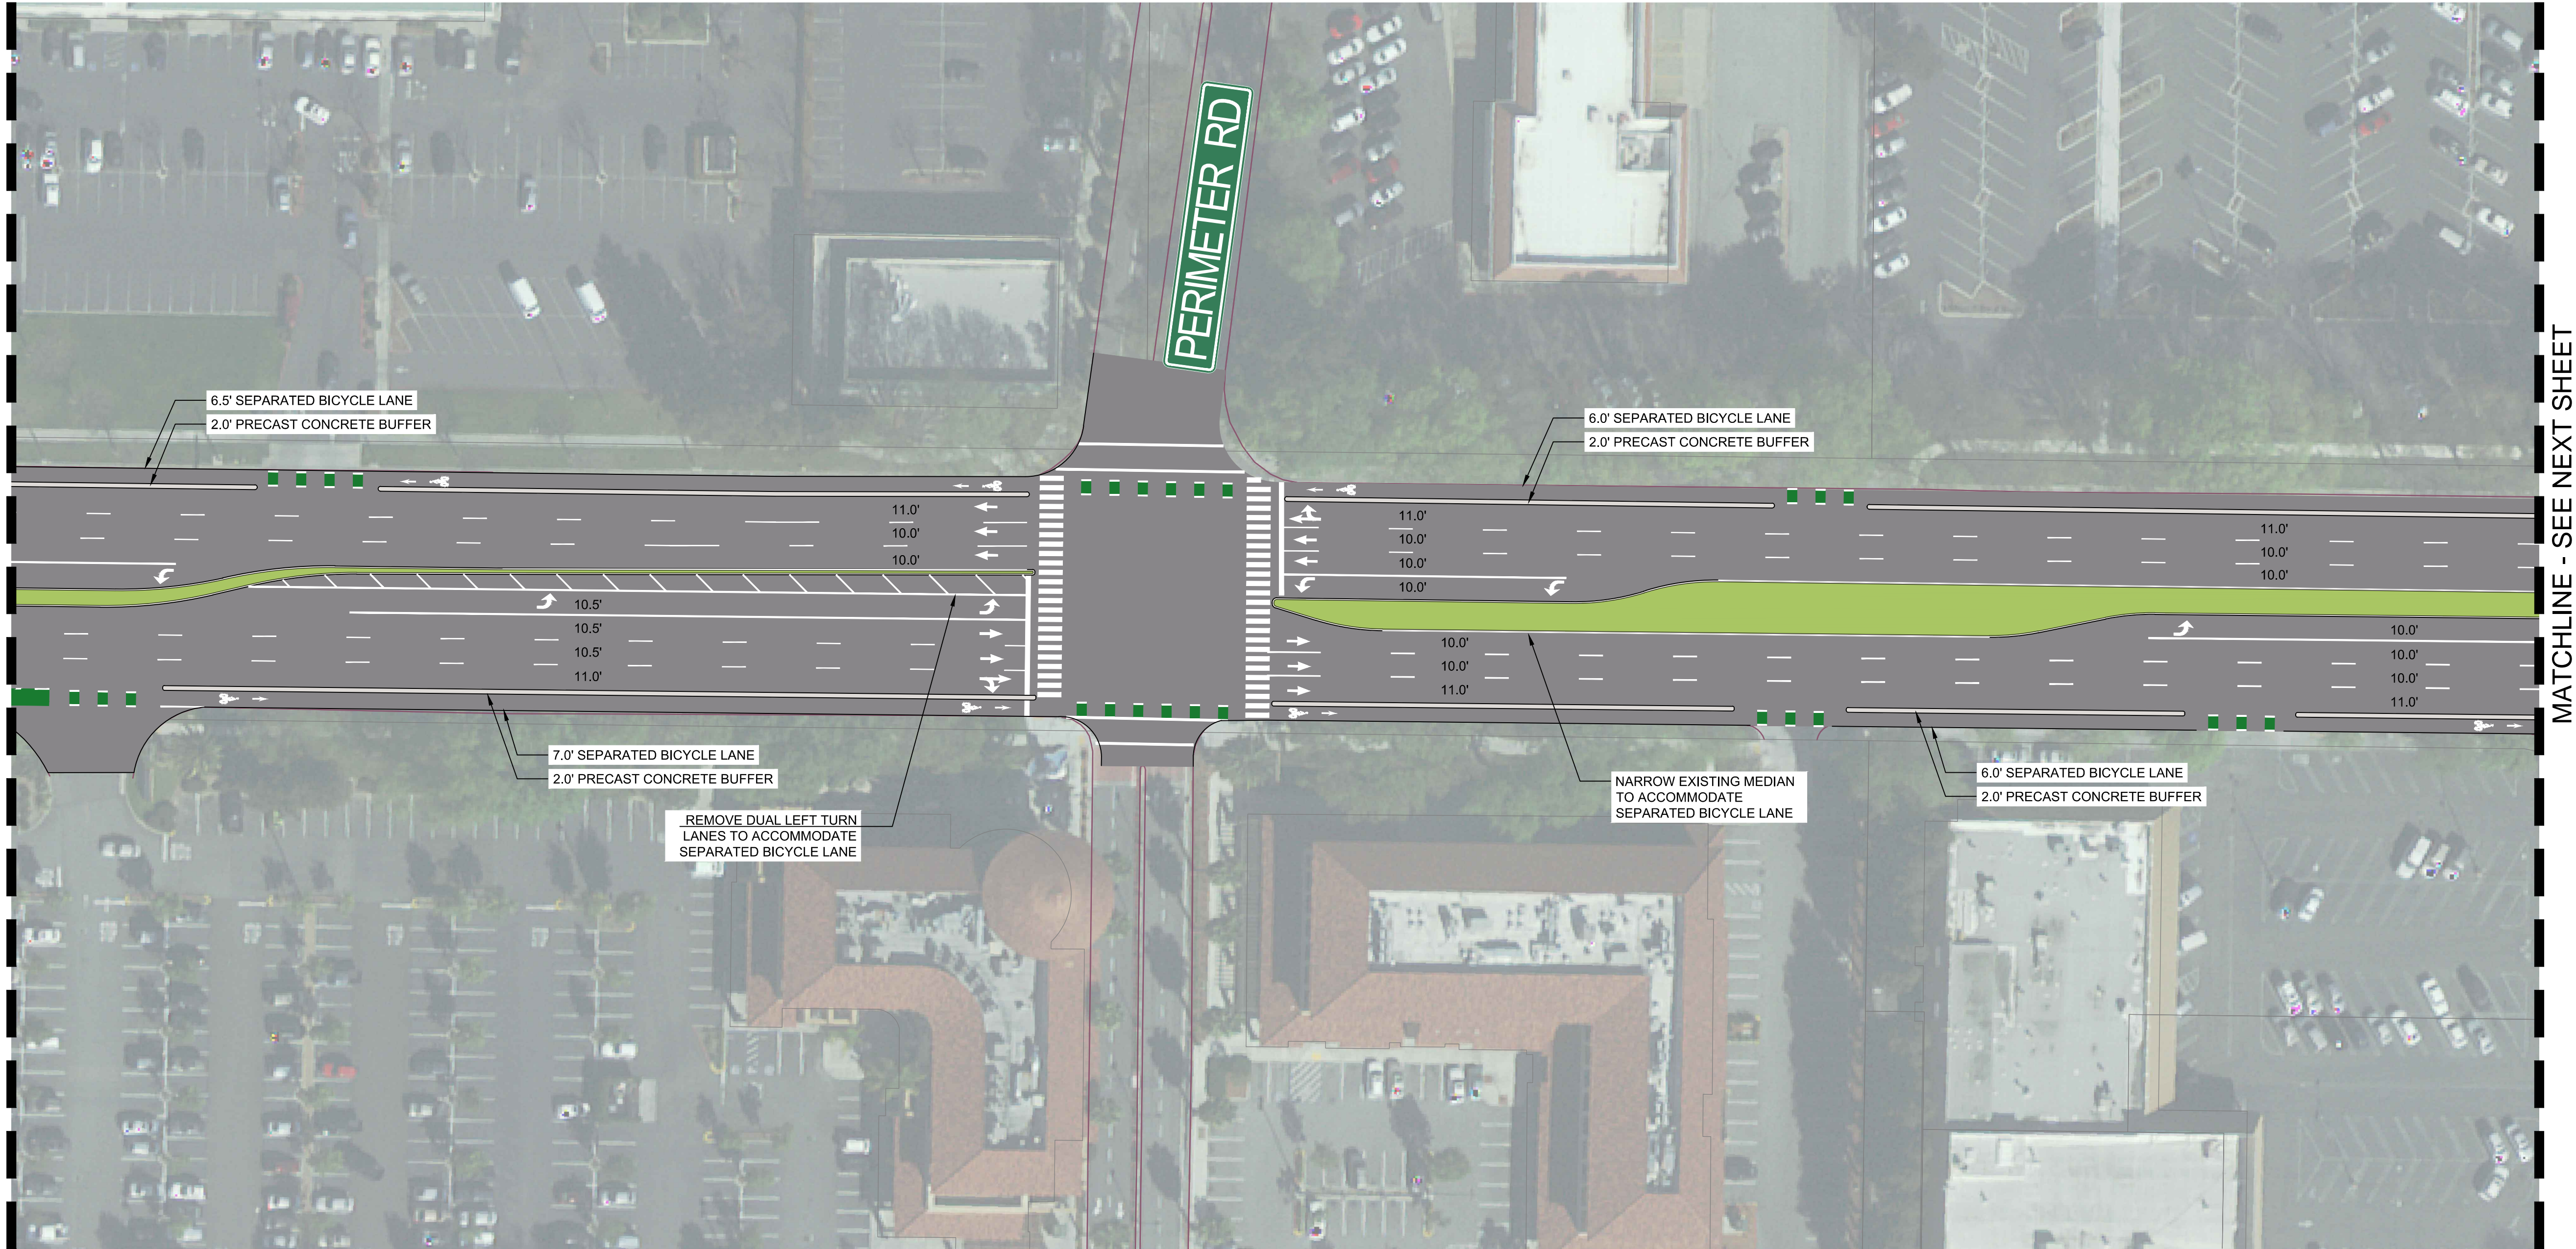

MATCHLINE - SEE NEXT SHEET

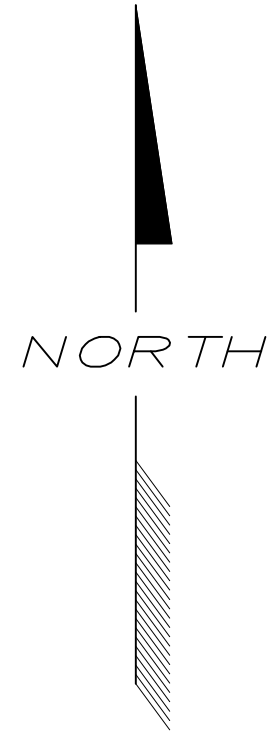

STEVENS CREEK BLVD
CLASS IV BIKEWAY DESIGN
CITY OF CUPERTINO, CA

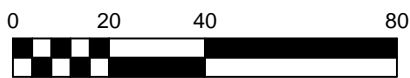

PREPARED: CS
CHECKED: RB
DATE
03/24/2017
REV 1 05/04/2017
REV. 2 -
REV. 3 -


SHEET NAME
CONCEPT
DESIGN
DRAWING NUMBER

C1.15

SHEET NUMBER

16 OF 19

NOT FOR CONSTRUCTION

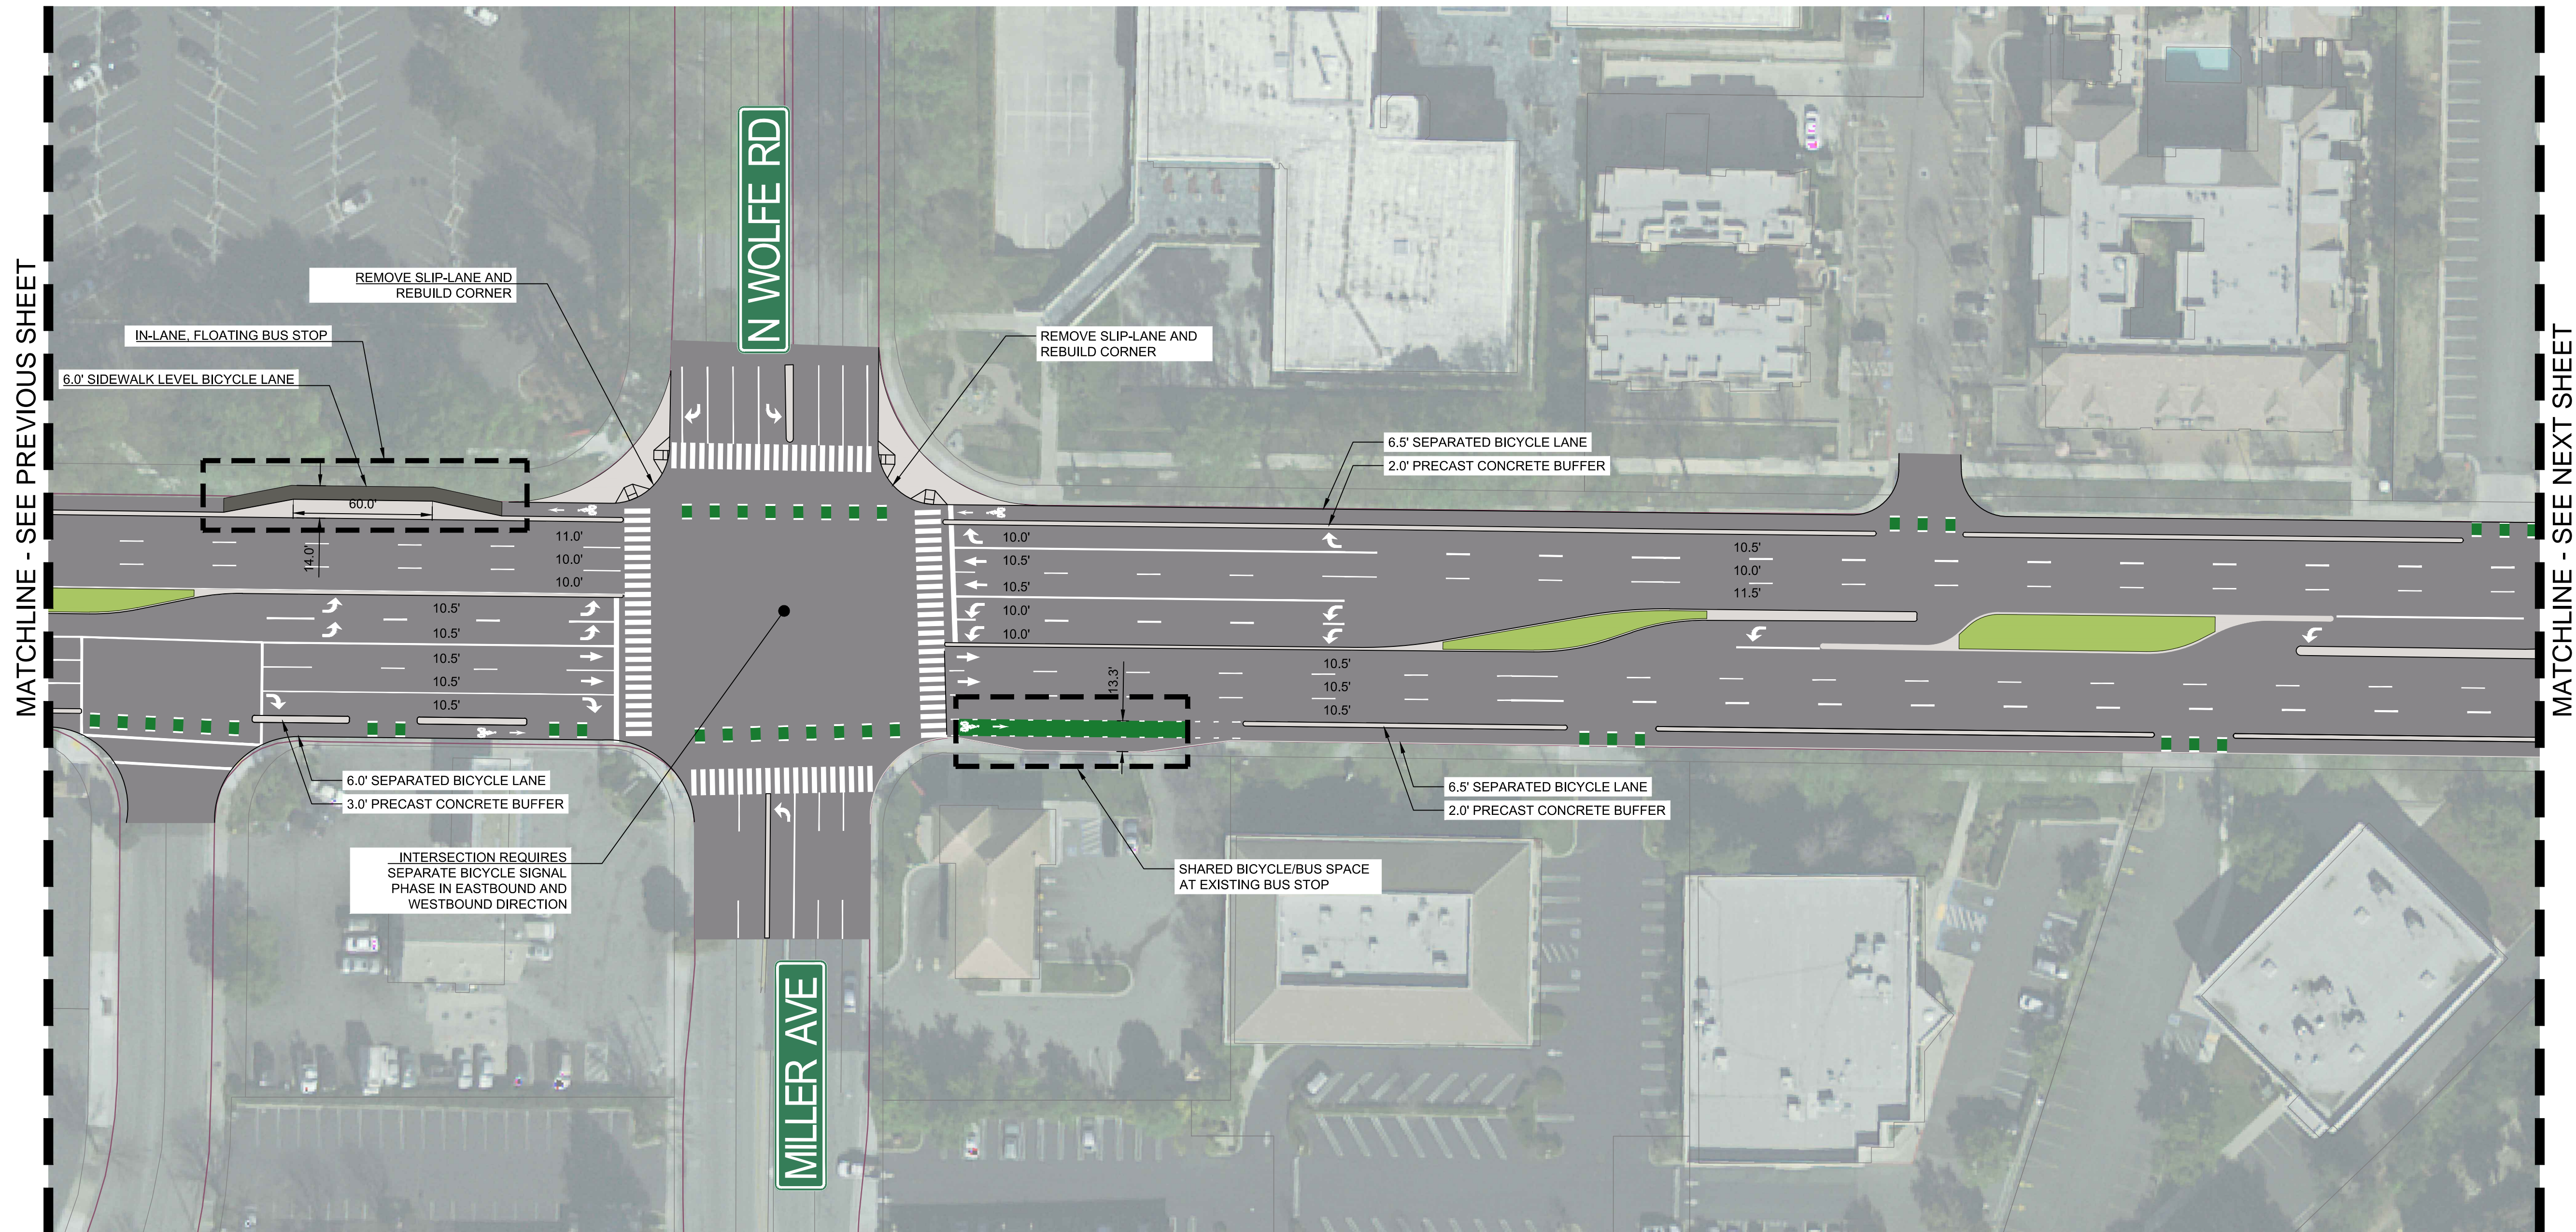

MATCHLINE - SEE PREVIOUS SHEET

MATCHLINE - SEE NEXT SHEET



NOT FOR CONSTRUCTION



2120 UNIVERSITY AVE BERKELEY, CA 94704
PHONE: (610) 298-0740
www.tooledesign.com

STEVENS CREEK BLVD
CLASS IV BIKEWAY DESIGN
CITY OF CUPERTINO, CA



PREPARED: CS
CHECKED: RB

DATE
03/24/2017

REV 1 05/04/2017
REV. 2 -
REV. 3 -

SHEET NAME

CONCEPT
DESIGN


DRAWING NUMBER

C1.16


SHEET NUMBER

17 OF 19


MATCHLINE - SEE PREVIOUS SHEET

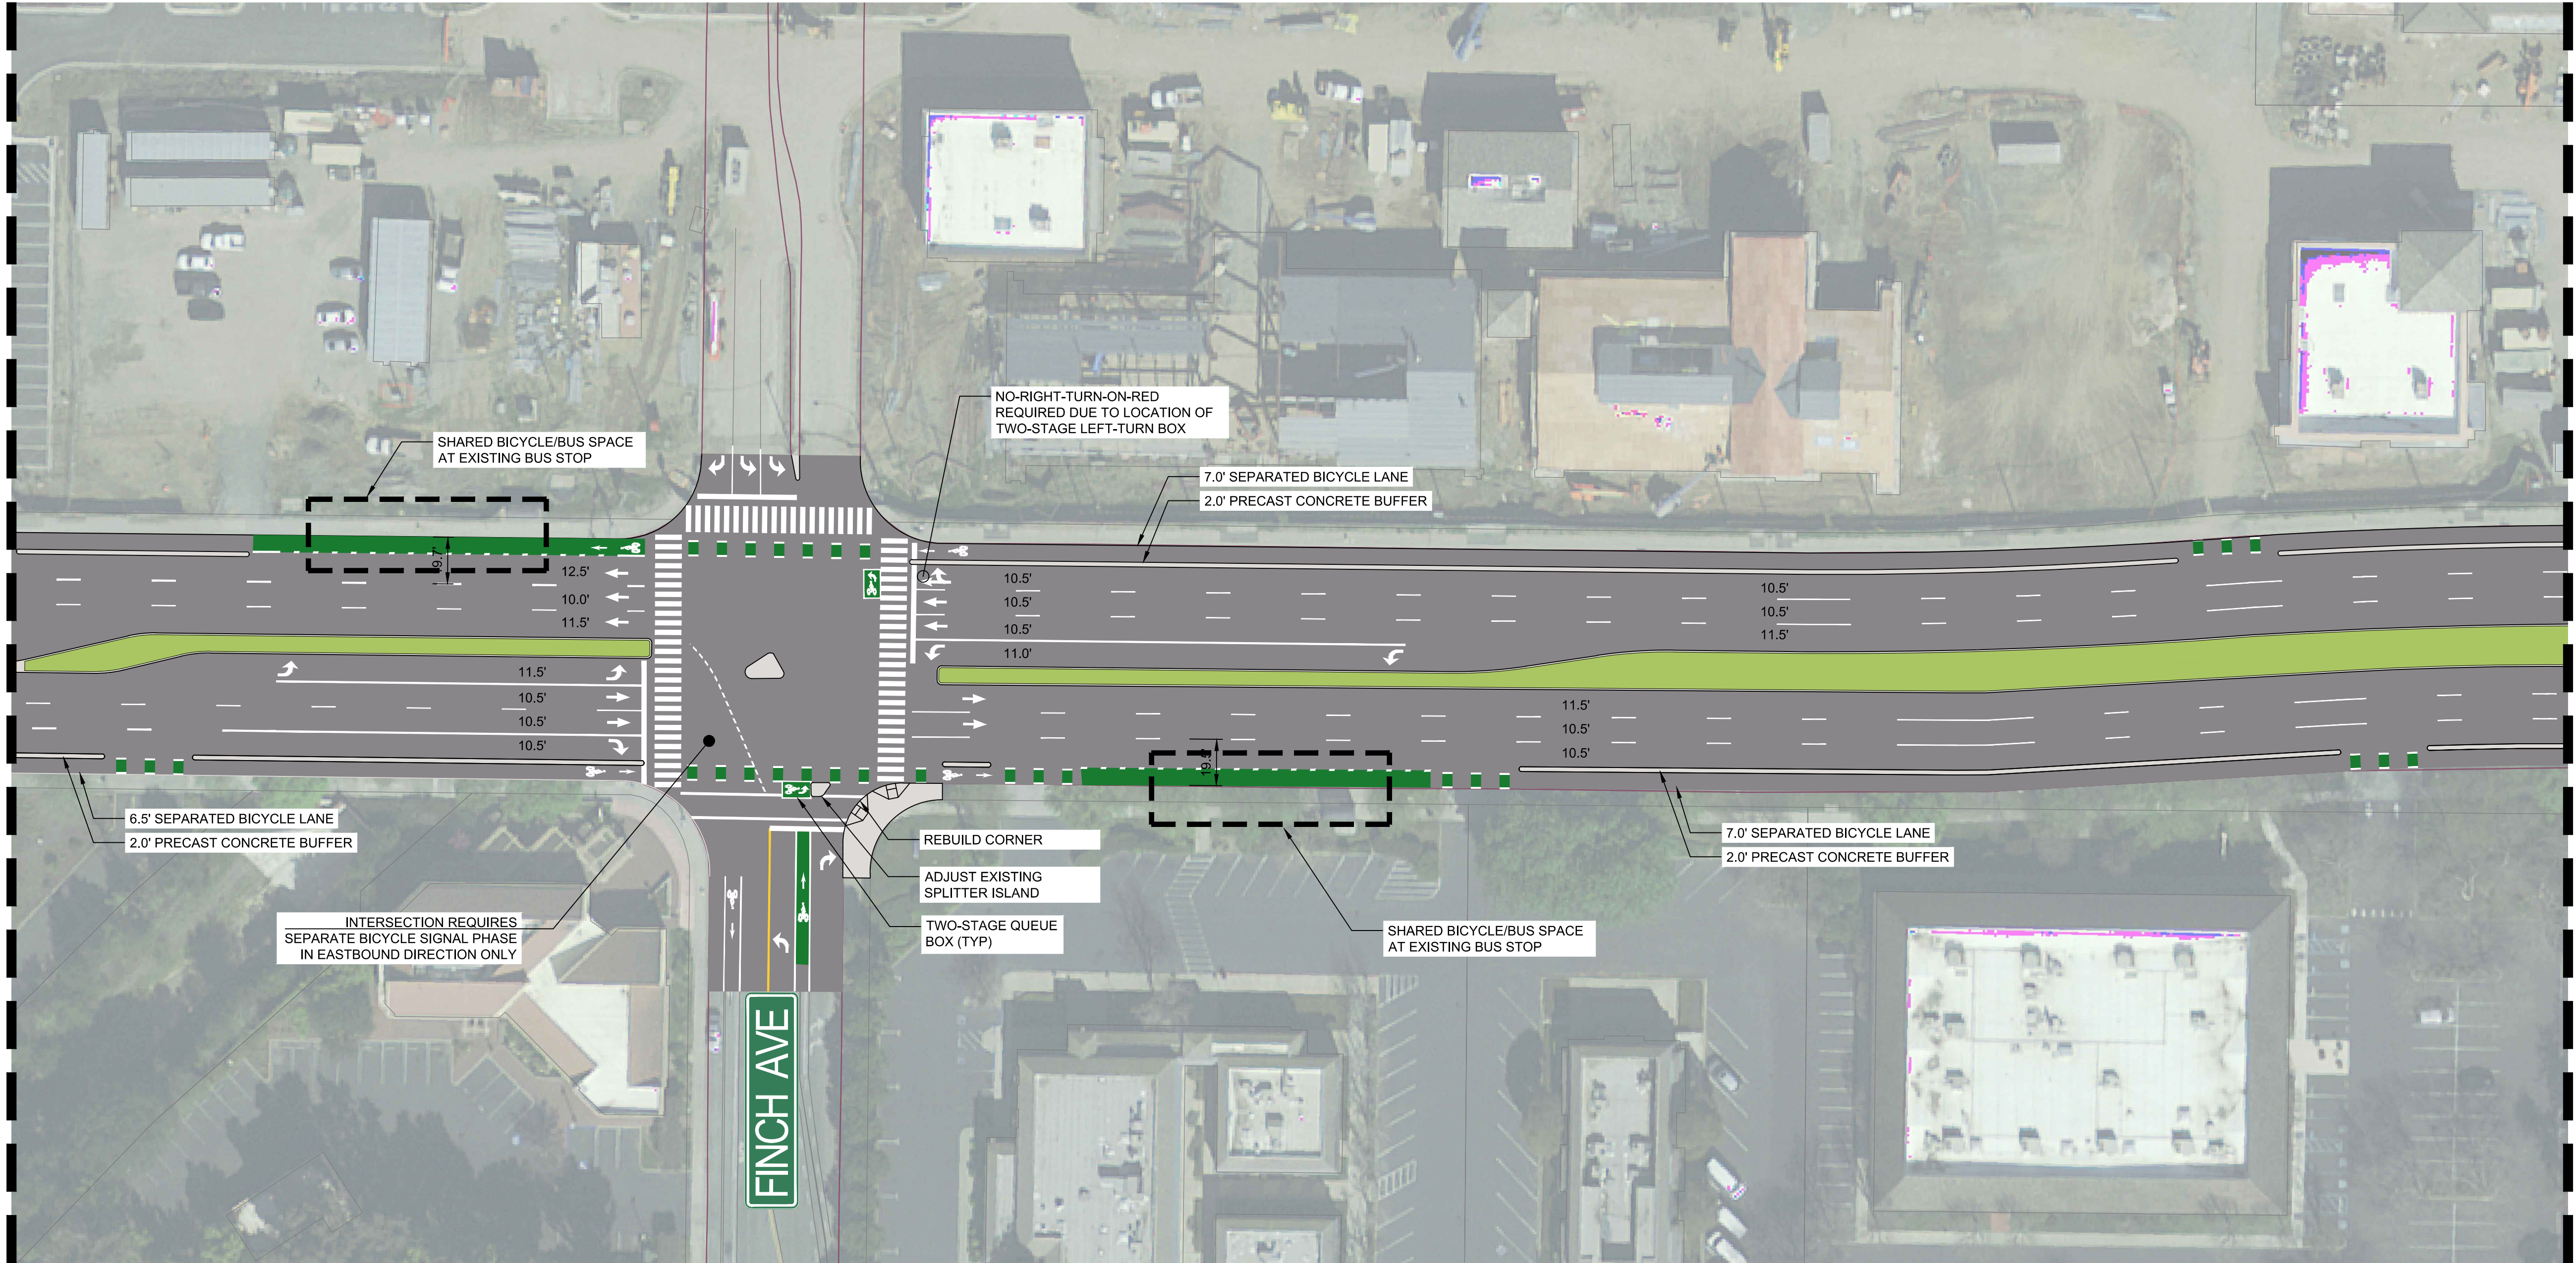

MATCHLINE - SEE NEXT SHEET

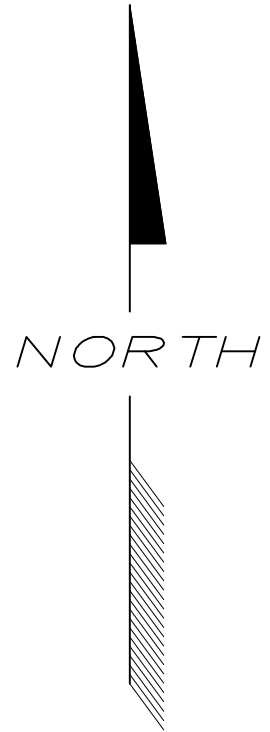

STEVENS CREEK BLVD
CLASS IV BIKEWAY DESIGN
CITY OF CUPERTINO, CA

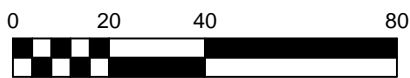

PREPARED: CS
CHECKED: RB
DATE
03/24/2017
REV 1 05/04/2017
REV. 2 -
REV. 3 -

SHEET NAME
CONCEPT
DESIGN
DRAWING NUMBER



C1.17

SHEET NUMBER


18 OF 19

NOT FOR CONSTRUCTION

MATCHLINE - SEE PREVIOUS SHEET

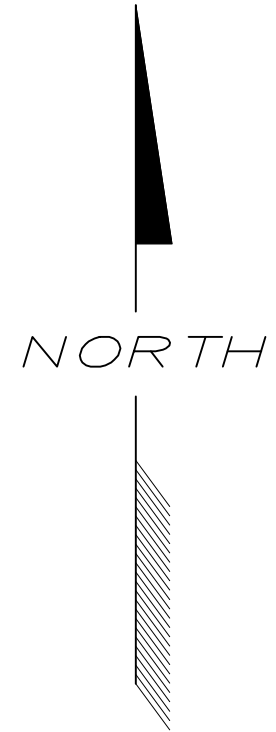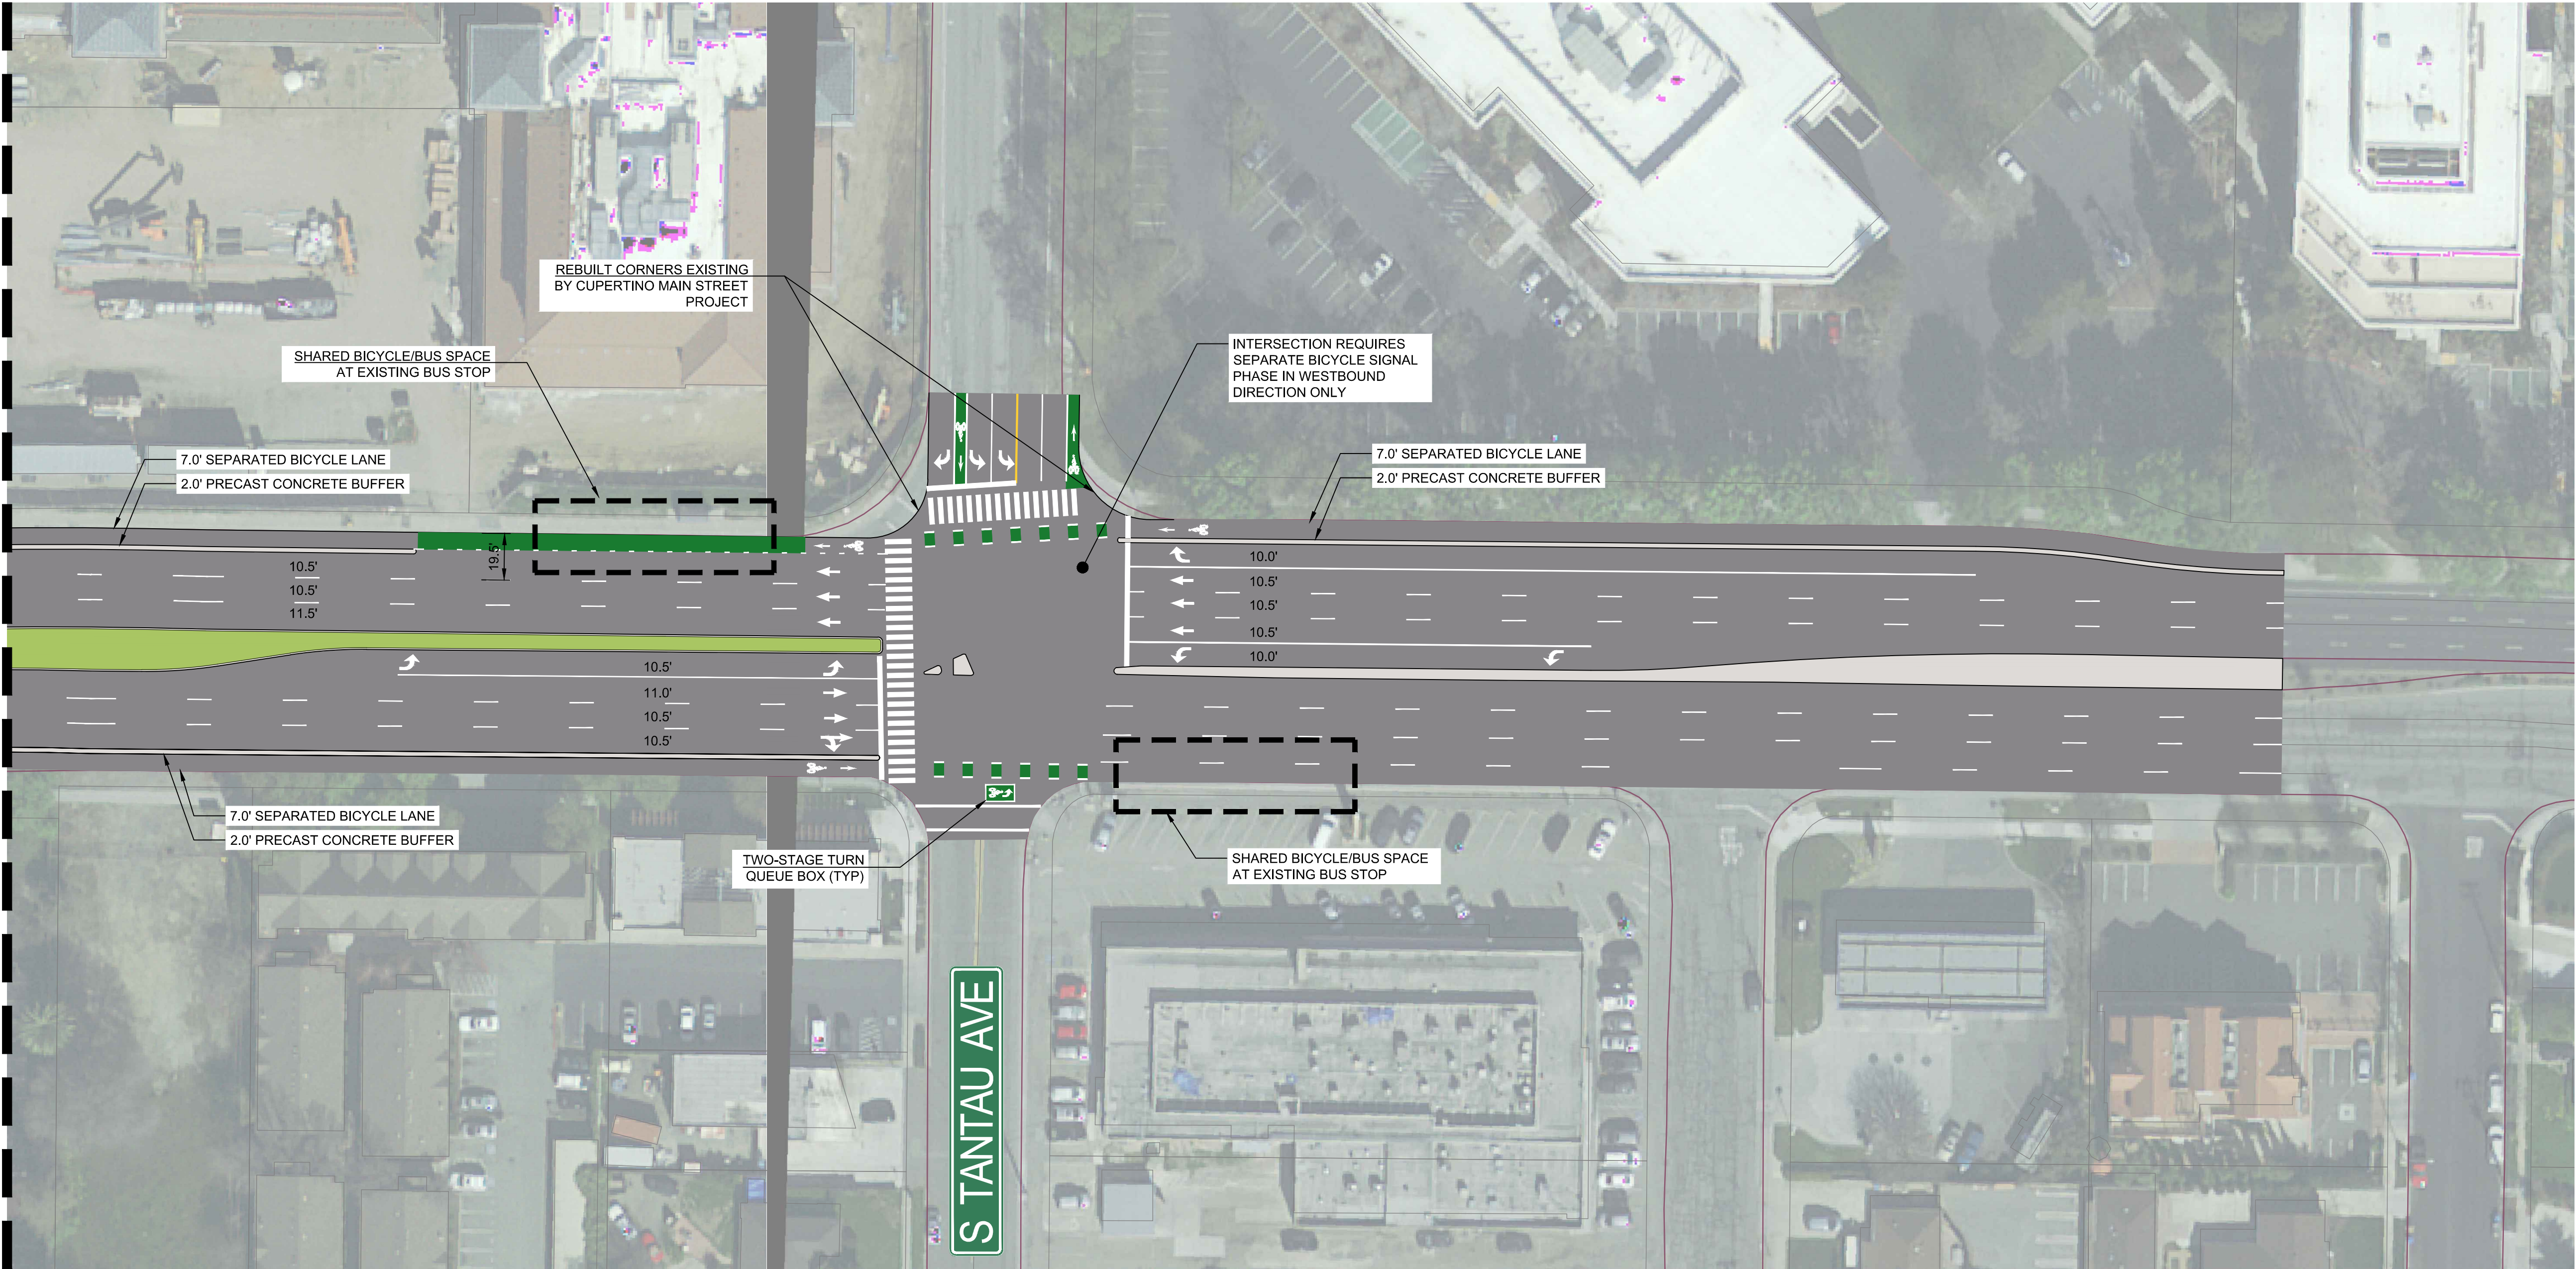

STEVENS CREEK BLVD
CLASS IV BIKEWAY DESIGN
CITY OF CUPERTINO, CA

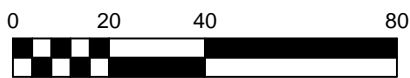

PREPARED: CS

CHECKED: RB

DATE

03/24/2017

REV 1 05/04/2017

REV. 2 -

REV. 3 -

SHEET NAME

CONCEPT
DESIGN

DRAWING NUMBER

C1.18

SHEET NUMBER

19 OF 19

NOT FOR CONSTRUCTION